| REVISIONS | | |
|---|---|---|
| REV. NO. | DESCRIPTION | DATE |
| | | |

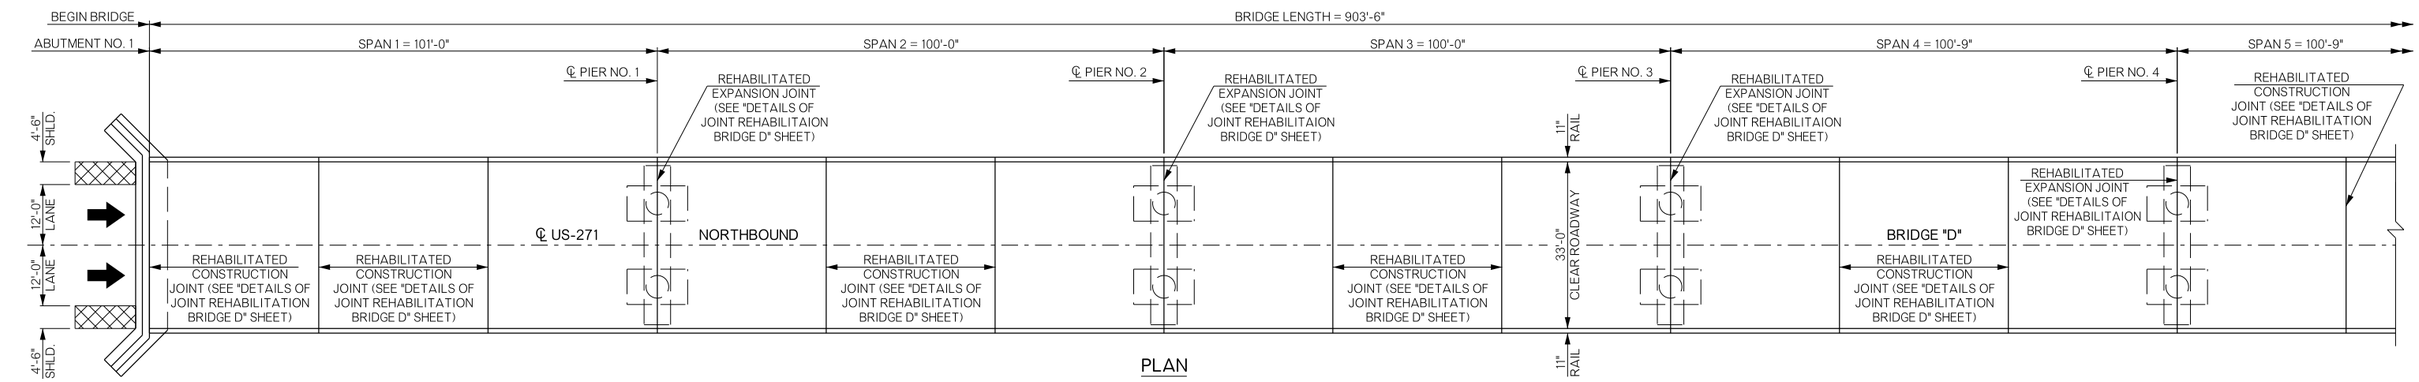


PLAN

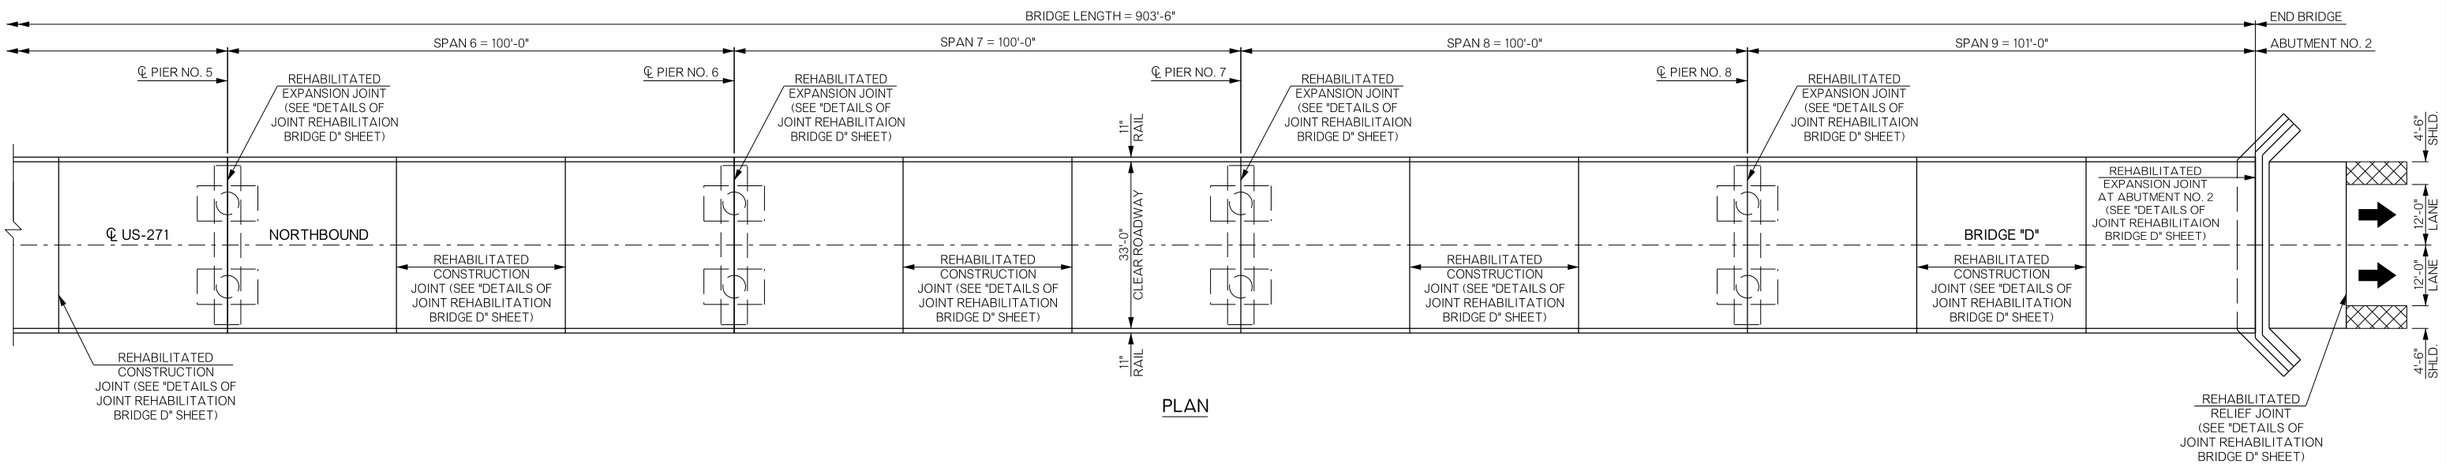


PLAN

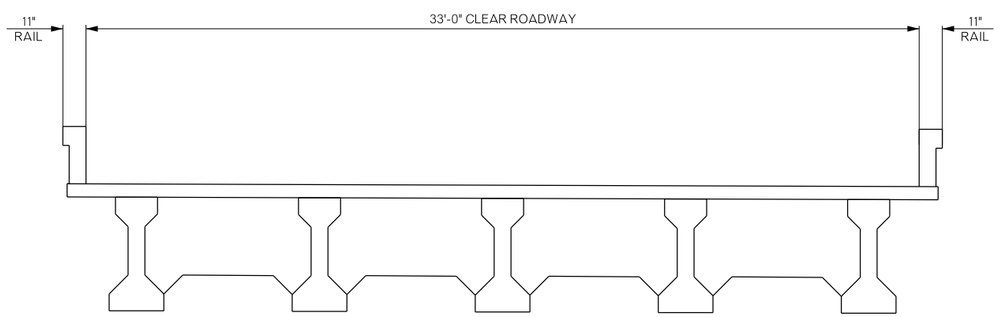


TYPICAL SECTION

BRIDGE "D" CHOCTAW COUNTY
US-271 NORTHBOUND OVER RED RIVER & CO. RD.

GENERAL PLAN AND TYPICAL SECTION
(BRIDGE "D")

| | | |
|---|---|---|
| Design | N/A | N/A |
| Detail | MSW | 5/16 |
| Check | TEE | 6/16 |

Squad: HENSLEY
Engr.: DEFRANCO

STATE OF OKLAHOMA | DEPARTMENT OF TRANSPORTATION

JOB PIECE NO. 31697(04) | SHEET NO. B005