C.H. GUERNSEY & COMPANY – OK CA (10) PE Expires 06/30/16

M:\7697\010\US-277 Deep Red Creek\Plans\DEEP RED CROSS SECTIONS.dwg

SCALE
Horizontal = 1" = 10'
Vertical = 1" = 10'

1/28/2016

VOLUME PH-1 RD. & PH-2 DETOUR
EXC C.Y. 0
EMB C.Y. 0

VOLUME PH-2 DETOUR REVOVAL
EXC C.Y. 0
EMB C.Y. 0

VOLUME PH-2 RD. & PH-1 DETOUR REMOVAL
EXC C.Y. 0
EMB C.Y. 0

597+00

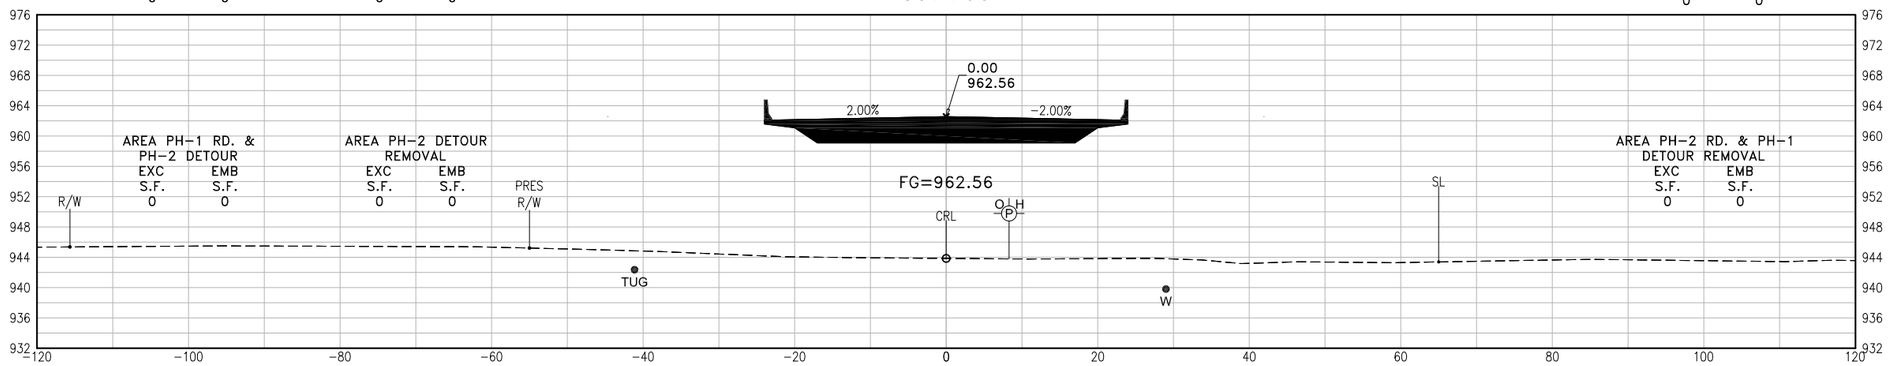

VOLUME PH-1 RD. & PH-2 DETOUR
EXC C.Y. 0
EMB C.Y. 0

VOLUME PH-2 DETOUR REVOVAL
EXC C.Y. 0
EMB C.Y. 0

VOLUME PH-2 RD. & PH-1 DETOUR REMOVAL
EXC C.Y. 0
EMB C.Y. 0

596+00

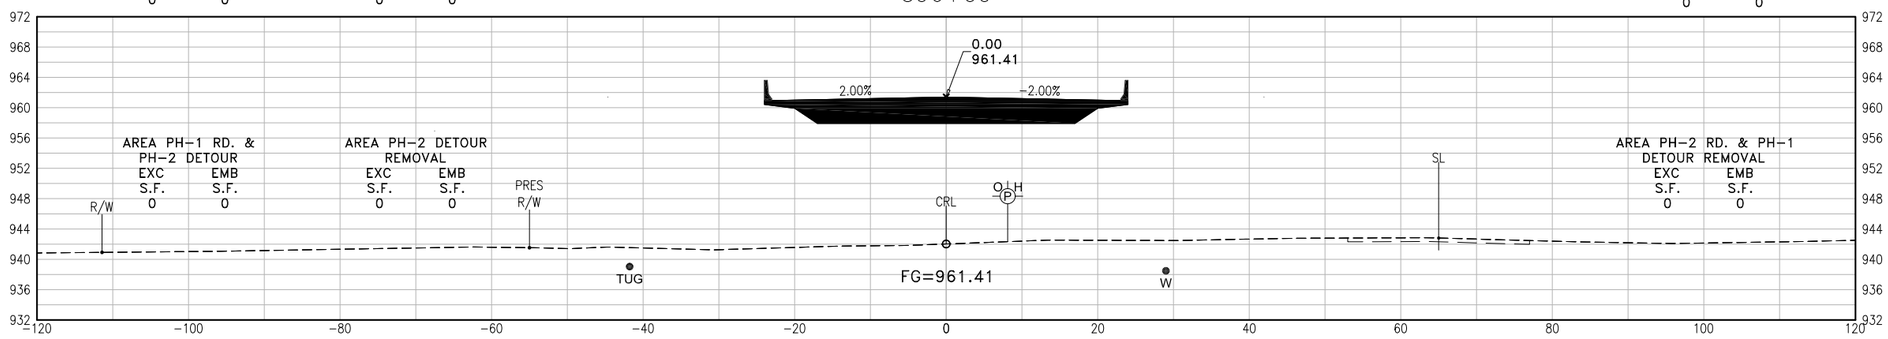

VOLUME PH-1 RD. & PH-2 DETOUR
EXC C.Y. 0
EMB C.Y. 0

VOLUME PH-2 DETOUR REVOVAL
EXC C.Y. 0
EMB C.Y. 0

VOLUME PH-2 RD. & PH-1 DETOUR REMOVAL
EXC C.Y. 100
EMB C.Y. 0

595+00

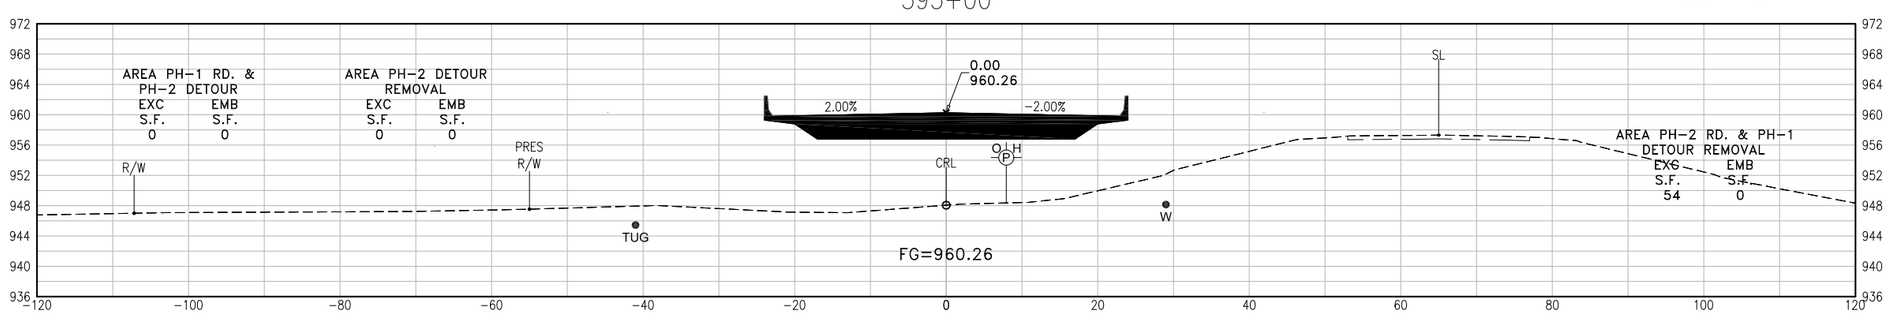

US-277

Project No. J/P 28036(04) Sheet No. X-15