OKLAHOMA DEPARTMENT OF TRANSPORTATION

FED. ROAD DIST. NO.	STATE	JOB PIECE NO.	FISCAL YEAR	SHEET NO.	TOTAL SHEETS
6	OKLA.				

DESCRIPTION	REVISIONS	DATE

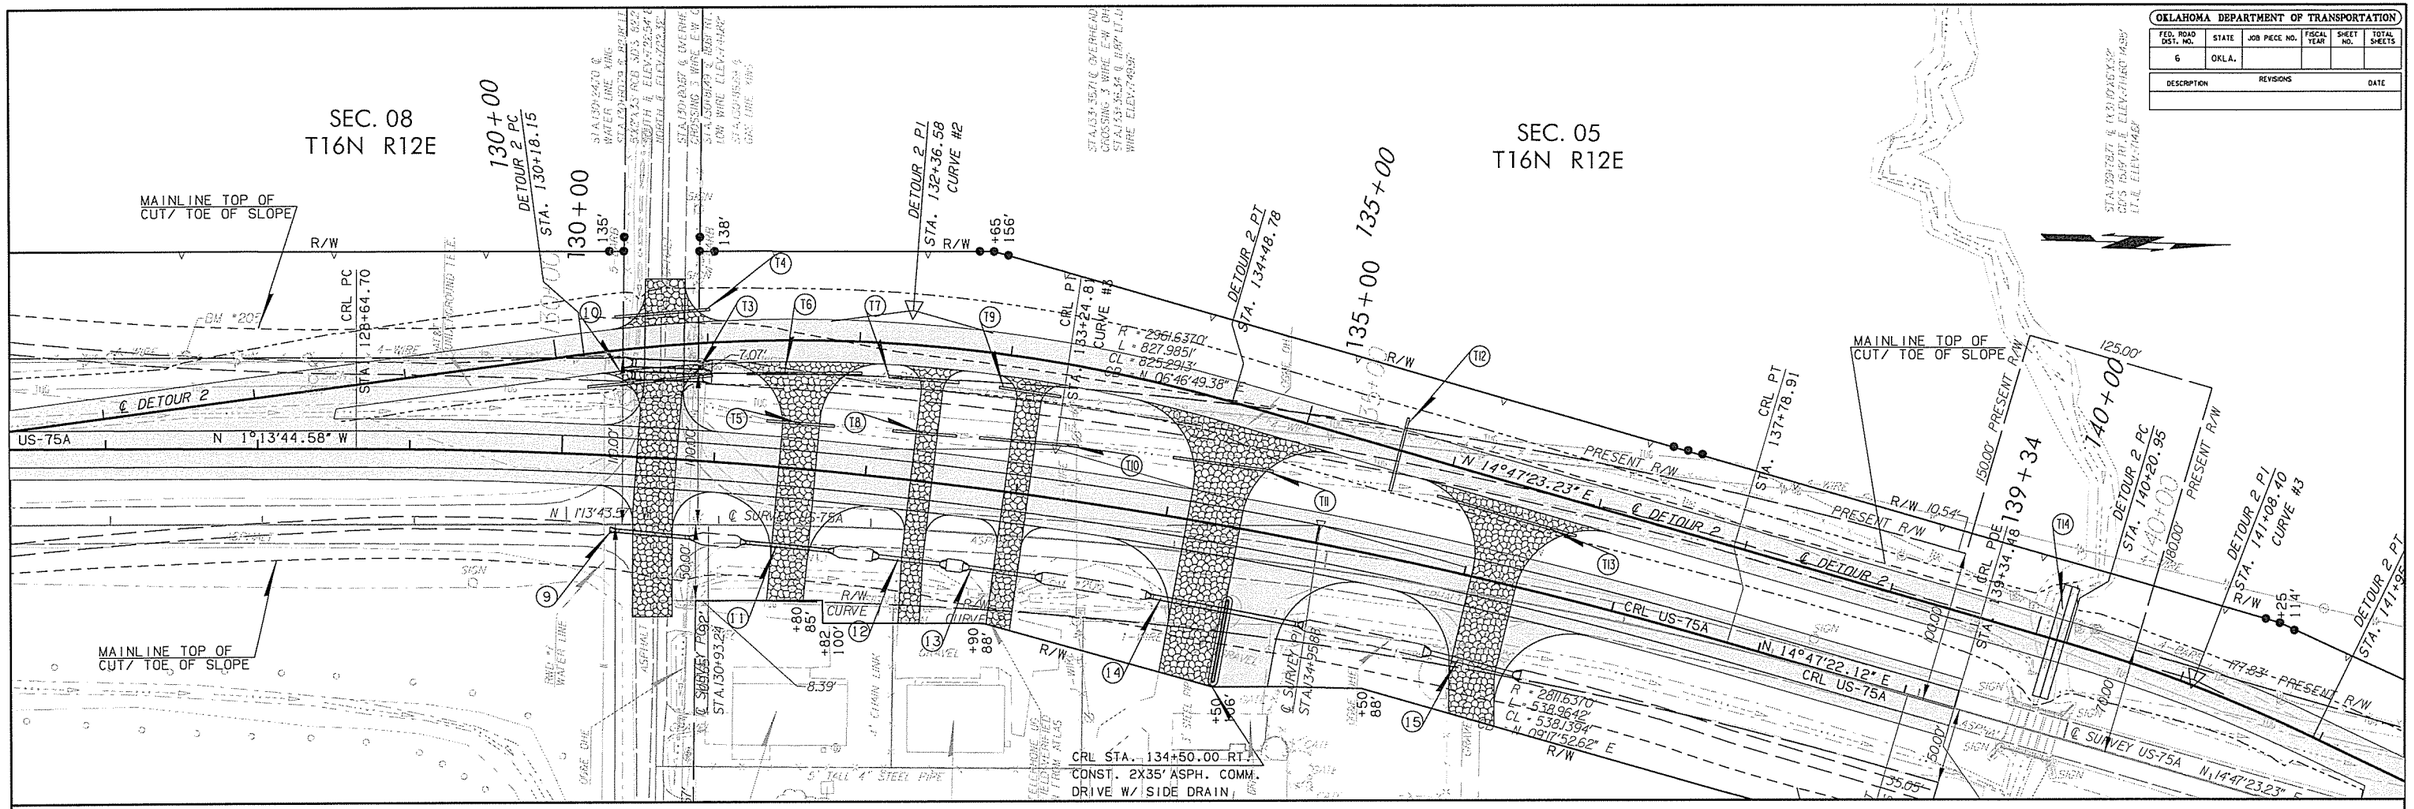

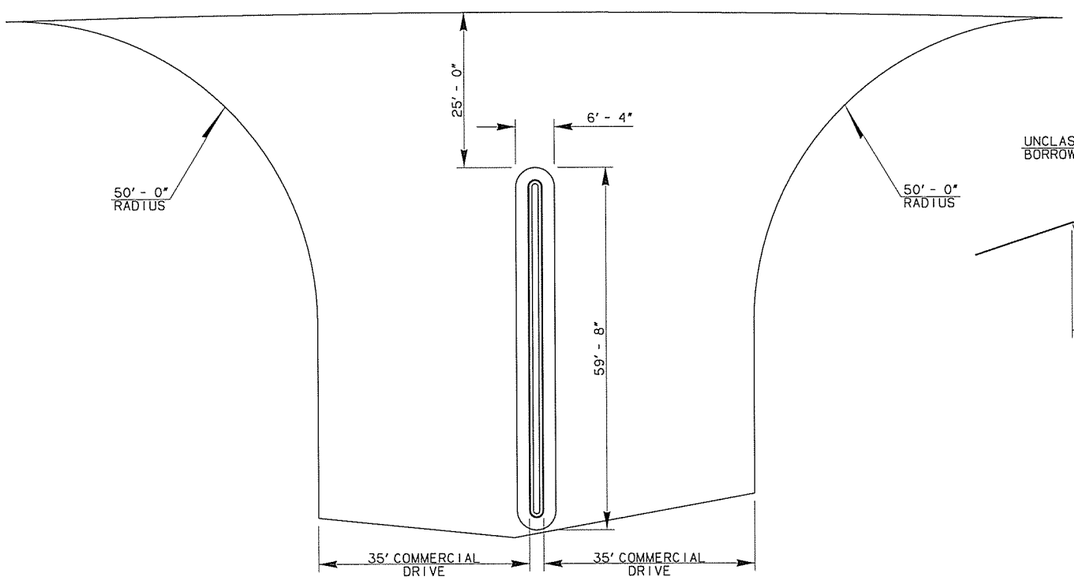

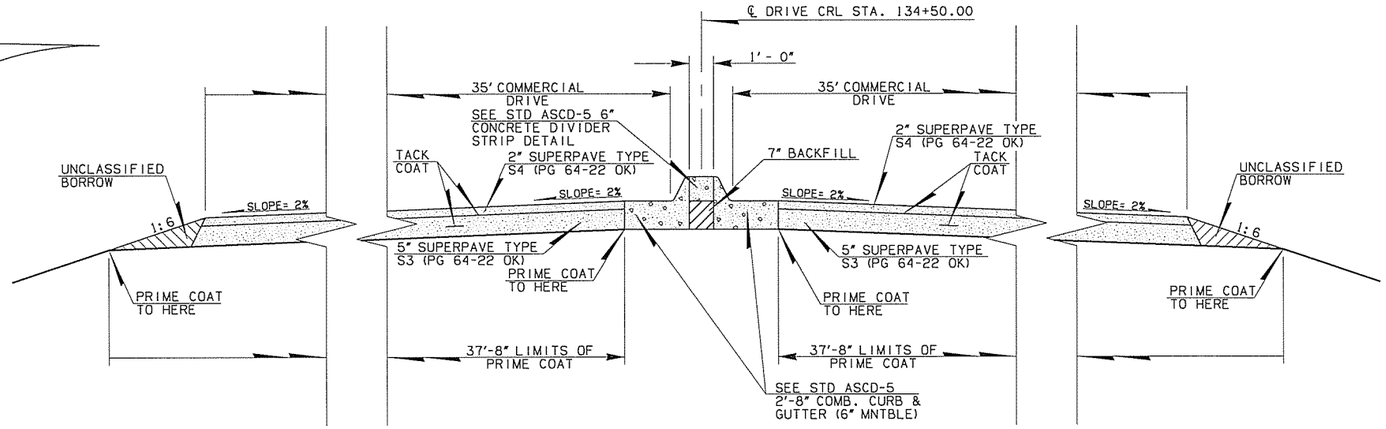

DESIGN	KDL		OKLAHOMA DEPARTMENT OF TRANSPORTATION ROADWAY DESIGN DIVISION
DRAWN	KDL		DRIVE DETAIL
CHECKED			CRL STA. 134+50.00
APPROVED			STATE JOB NO. 27075(04) SHEET NO. 20
SQUAD	HAMILTON		CREEK COUNTY US-75A

05-05-16