REVISIONS			
REV. NO.	DESCRIPTION		DATE

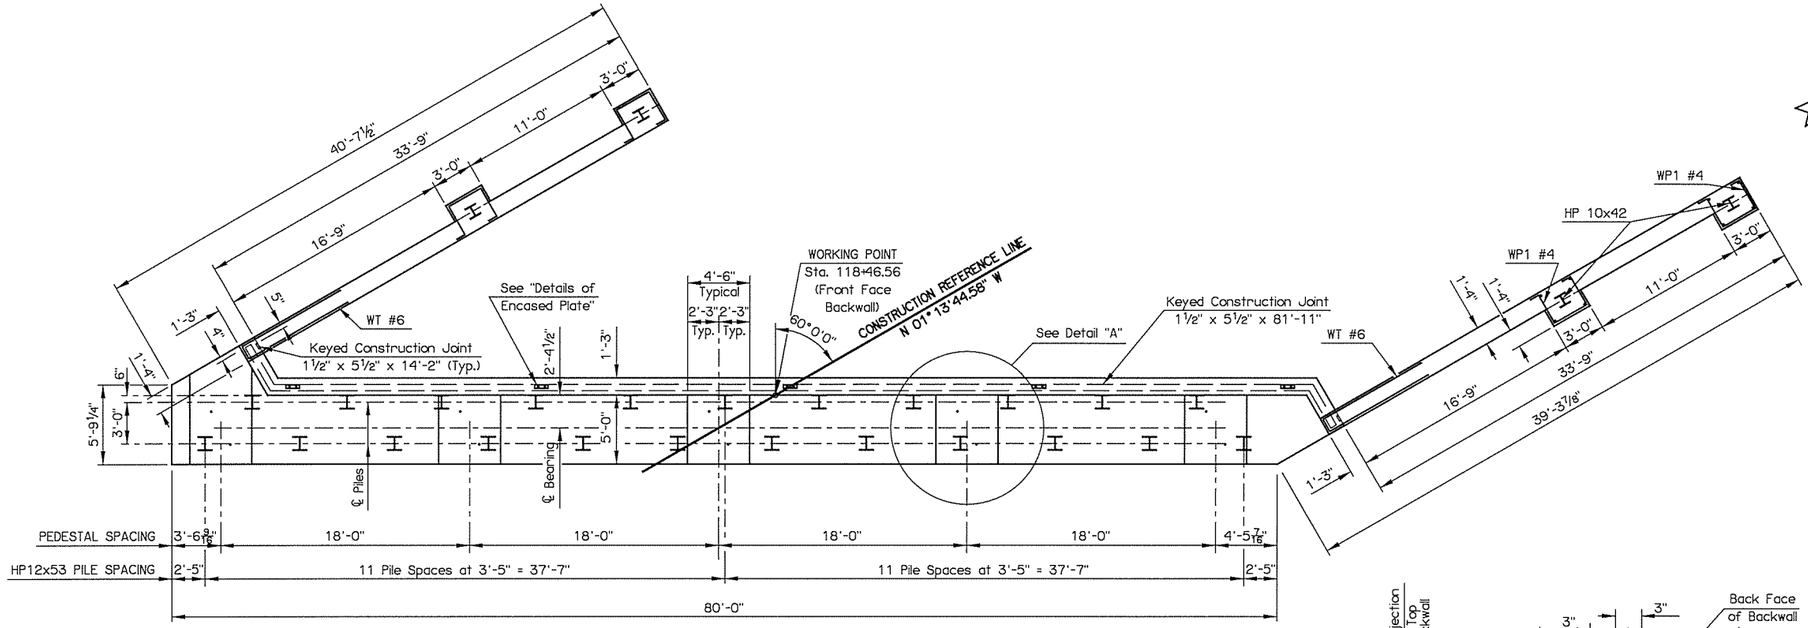

PLAN

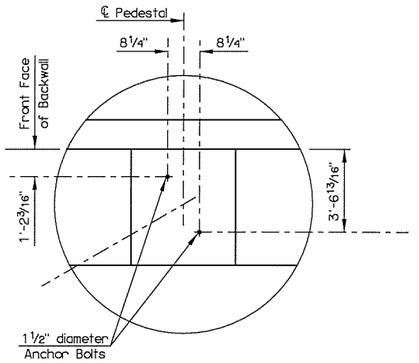

DETAIL "A"

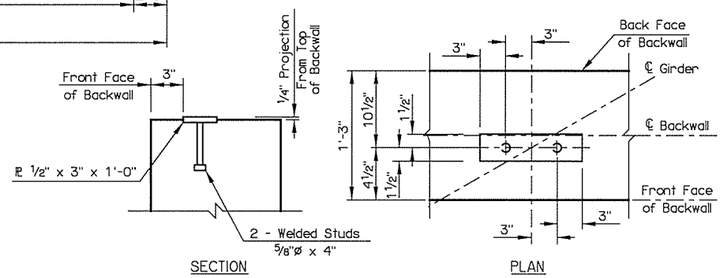

DETAILS OF ENCASED PLATE

NOTE: Steel quantity estimate for Encased Plates is included in the Structural Steel quantities.

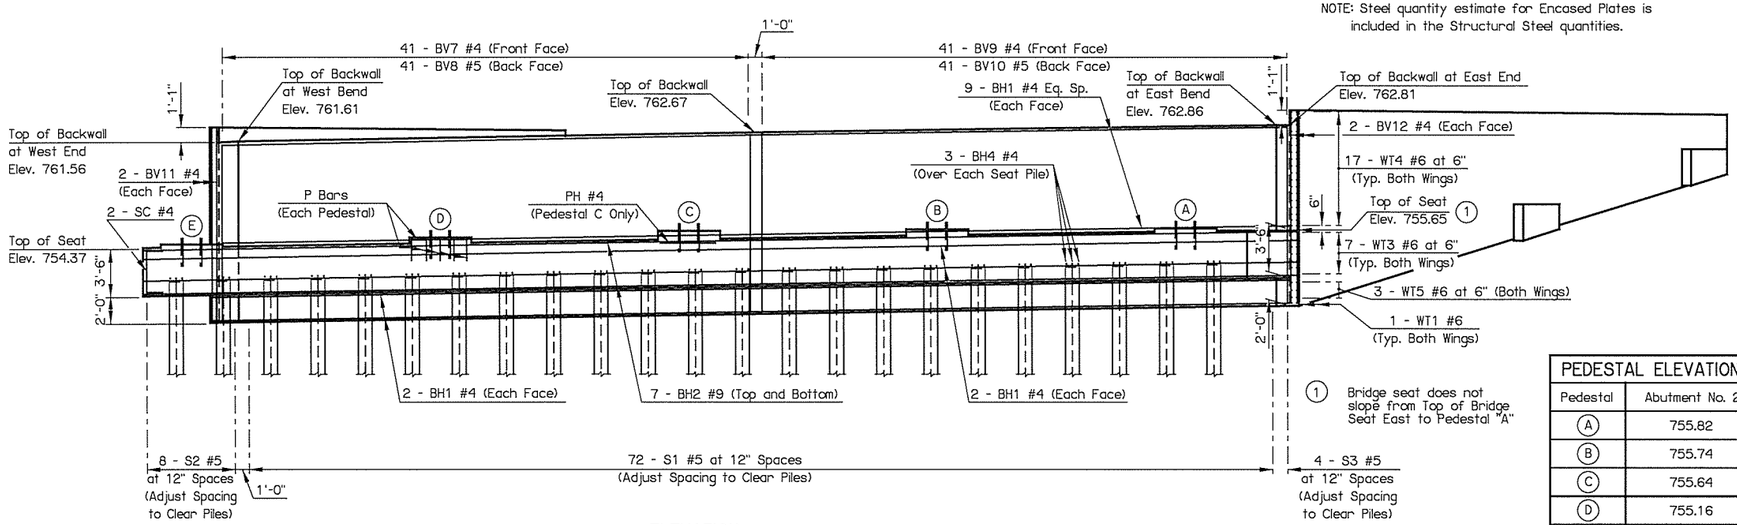

ELEVATION

(1) Bridge seat does not slope from Top of Bridge Seat East to Pedestal "A"

PEDESTAL ELEVATIONS	
Pedestal	Abutment No. 2
A	755.82
B	755.74
C	755.64
D	755.16
E	754.66

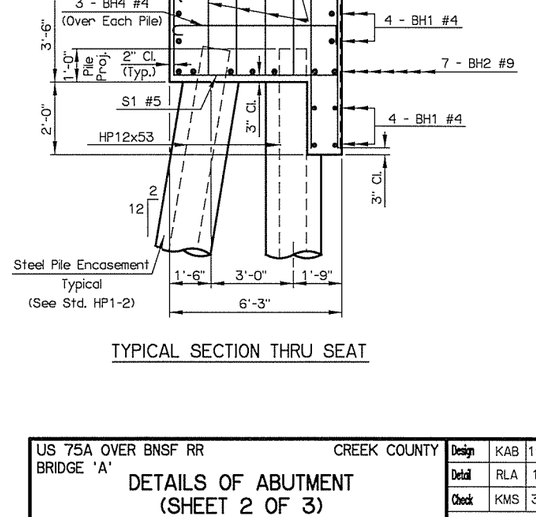

TYPICAL SECTION THRU SEAT

US 75A OVER BNSF RR — CREEK COUNTY
BRIDGE 'A'

DETAILS OF ABUTMENT (SHEET 2 OF 3) (ABUTMENT NO. 2)

Design	KAB	12/16
Detail	RLA	1/16
Check	KMS	3/16

Squad: MAYFIELD
Engr. ELYAZGI

STATE OF OKLAHOMA — DEPARTMENT OF TRANSPORTATION

JOB PIECE NO. 27075(04) — SHEET NO. 55