OKLAHOMA DEPARTMENT OF TRANSPORTATION					
FED. ROAD DIST. NO.	STATE	JOB PIECE NO.	FISCAL YEAR	SHEET NO.	TOTAL SHEETS
6	OKLA.				

REVISIONS	
DESCRIPTION	DATE

END AREAS (SF)

PHASE 1 PHASE 2 PHASE 3 PHASE 4

VOLUMES (CY)

PHASE 1 PHASE 2 PHASE 3 PHASE 4

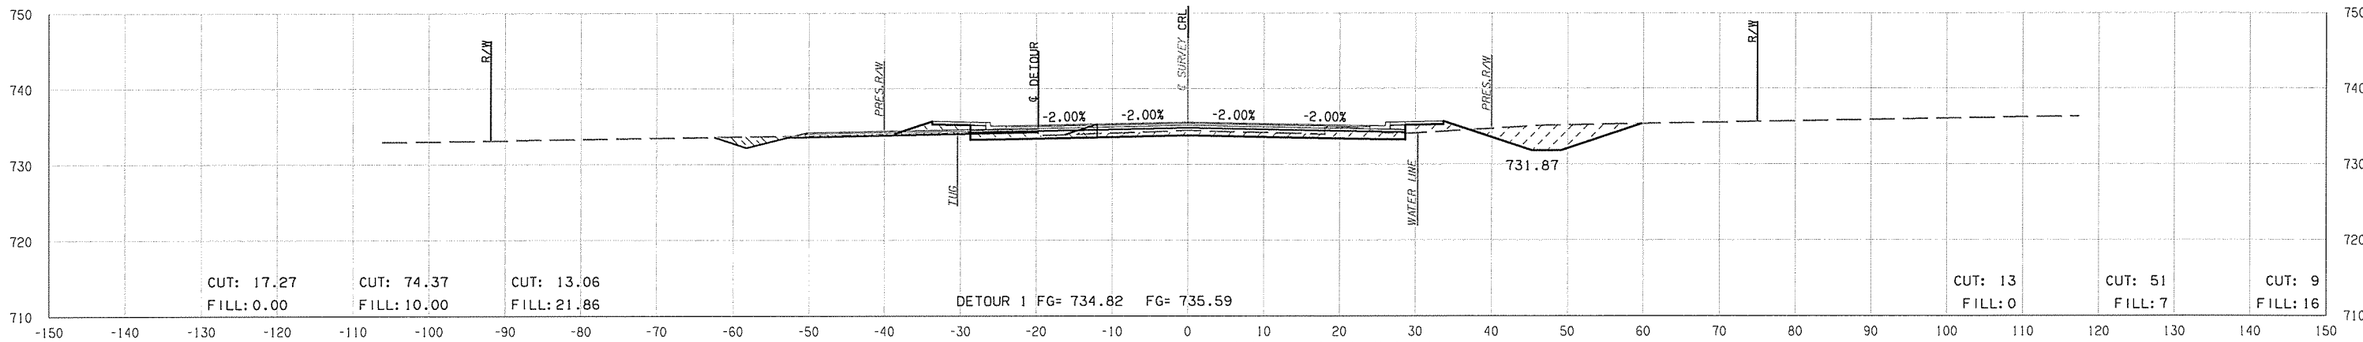

BEGIN SUPERELEVATION STATION 105+19.47

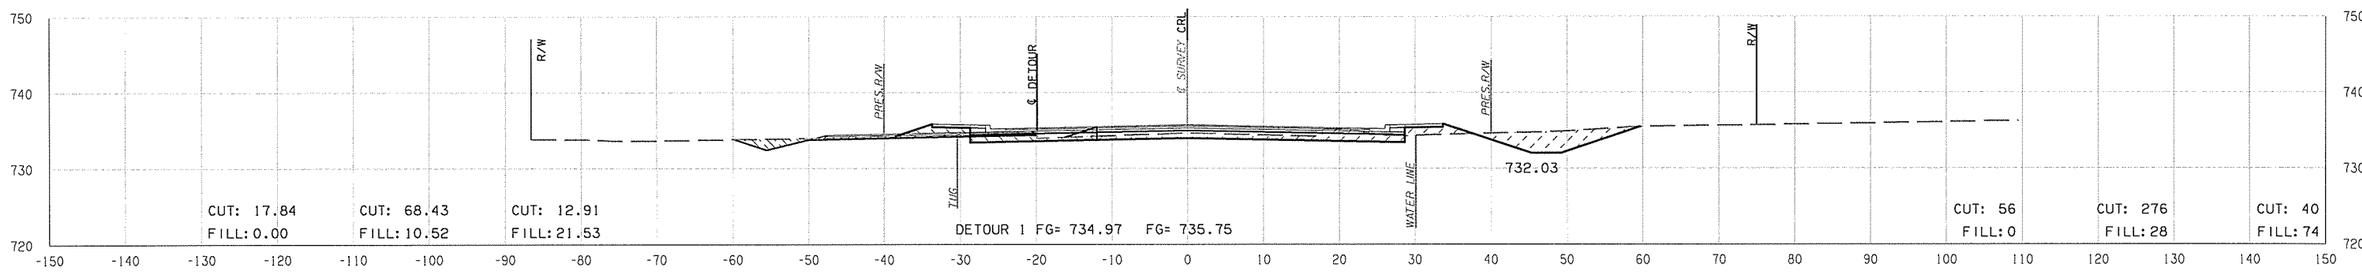

105+00.00

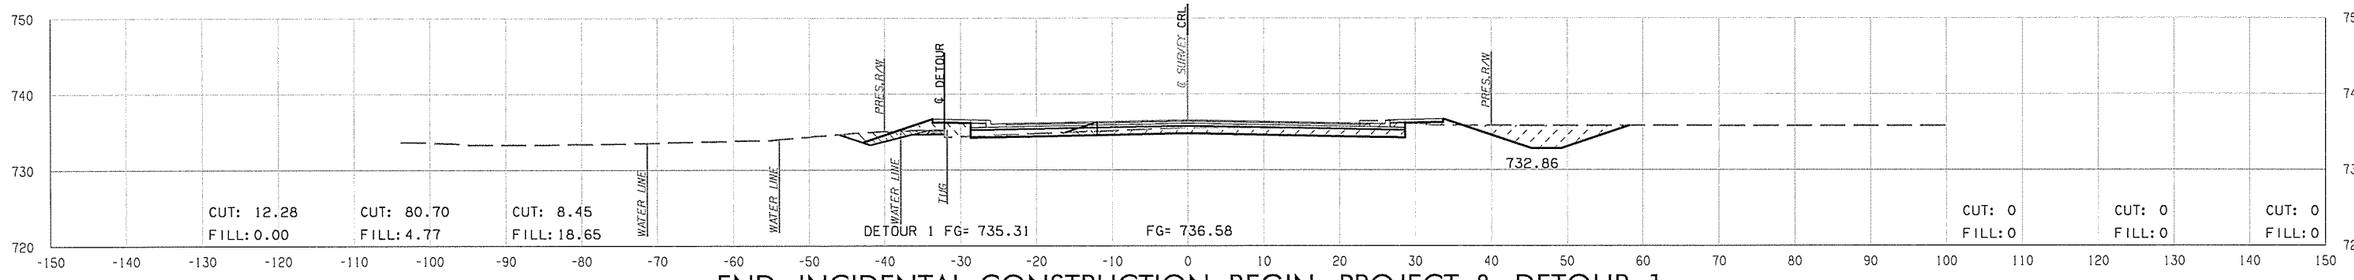

END INCIDENTAL CONSTRUCTION, BEGIN PROJECT & DETOUR 1 104+00.00

PHASE 1 PHASE 2 PHASE 3 PHASE 4

STATE JOB NO. 27075(04)

CREEK COUNTY SHEET NO. X2

05-03-16 Y:\Division 8\JP27075 (04) Creek\DGN\PROJECT DGN's\27075 (04) Xsecs.dgn