REVISIONS		
REV. NO.	DESCRIPTION	DATE

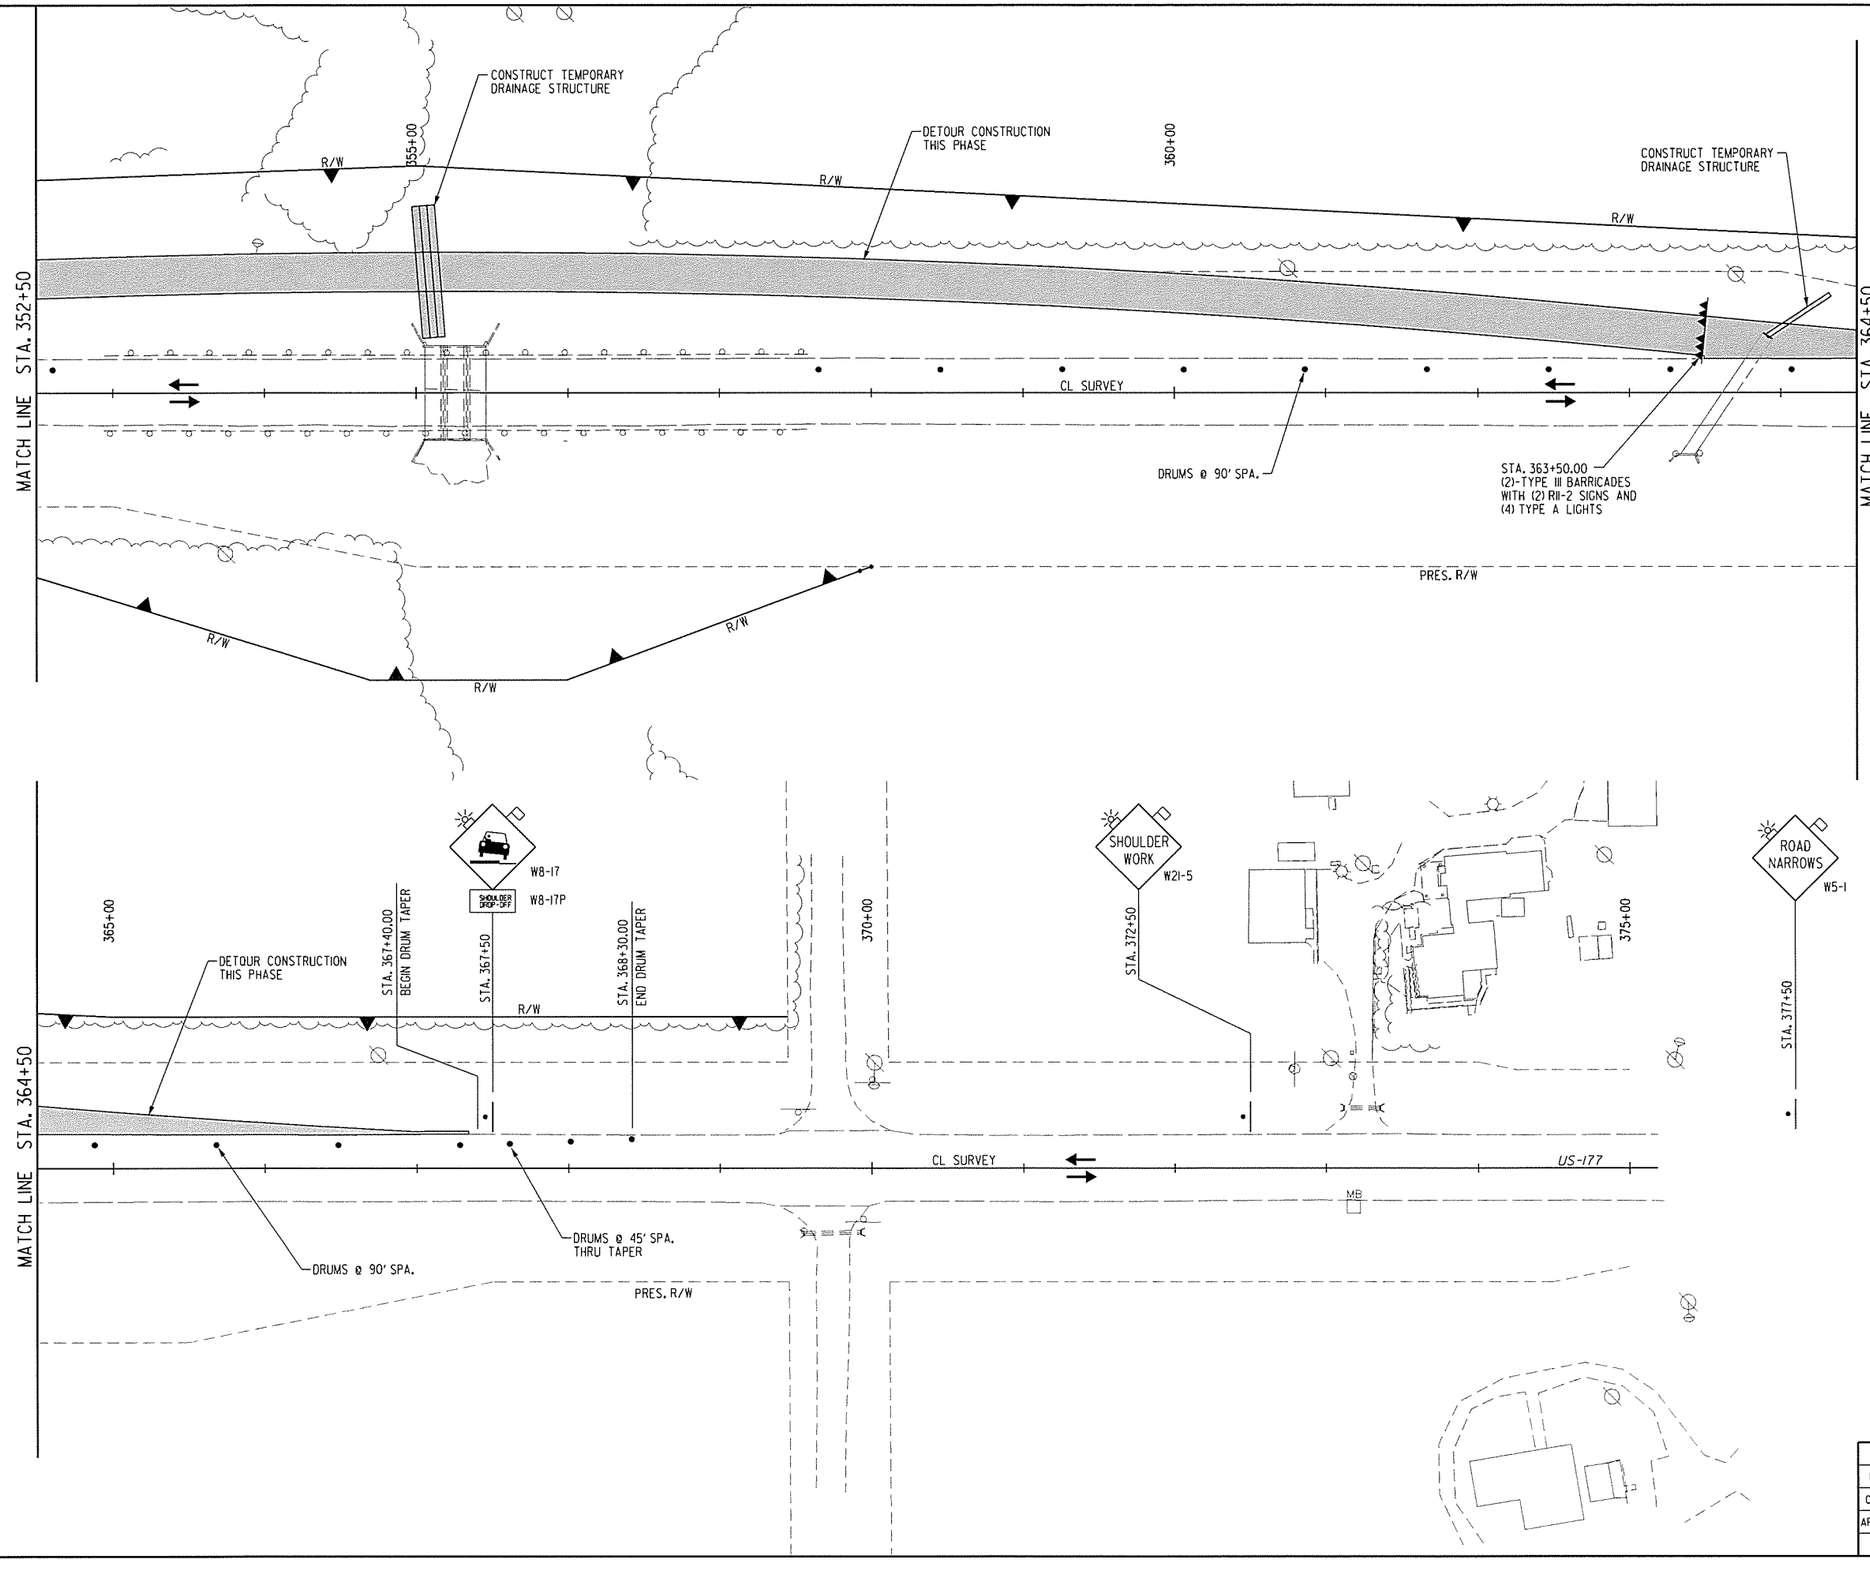

SCALE:
1" = 50'

SUMMARY OF TRAFFIC CONTROL (THIS SHEET)		
ITEM		NO. REQ'D.
SIGN: W8-17	(16.0 S.F.)	1
SIGN: W8-17P	(4.5 S.F.)	1
SIGN: W21-5	(16.0 S.F.)	1
SIGN: R11-2	(10.0 S.F.)	2
SIGN: W5-1	(16.0 S.F.)	1
TYPE III BARRICADES		2
DRUMS		15
TYPE A LIGHTS		7

LICENSED PROFESSIONAL ENGINEER
JOHN M. LAMB
24134
OKLAHOMA

12-01-2015

CA 5769 PE/LS
LAMB-STAR ENGINEERING, L.P.
5700 W. PLANO PARKWAY, SUITE 1000
PLANO, TX 75093
214-440-3600

US-177 (2 OF 2)

DESIGN	TWW	
DRAWN	TWW	
CHECKED	WLO	
APPROVED	JML	
SQUAD	L-S ENGR.	

TRAFFIC CONTROL PLAN
PHASE I

JOB PIECE NO. 28941(04) SHEET NO. 25

H:\Projects\2012\GK ODOT ECI394F US177\CAD\Sheets\ECI394-06_TC02.dgn
12/1/2015