REVISIONS		
REV. NO.	DESCRIPTION	DATE
1	REV. CONSTRUCT. DAYS	7-19-16

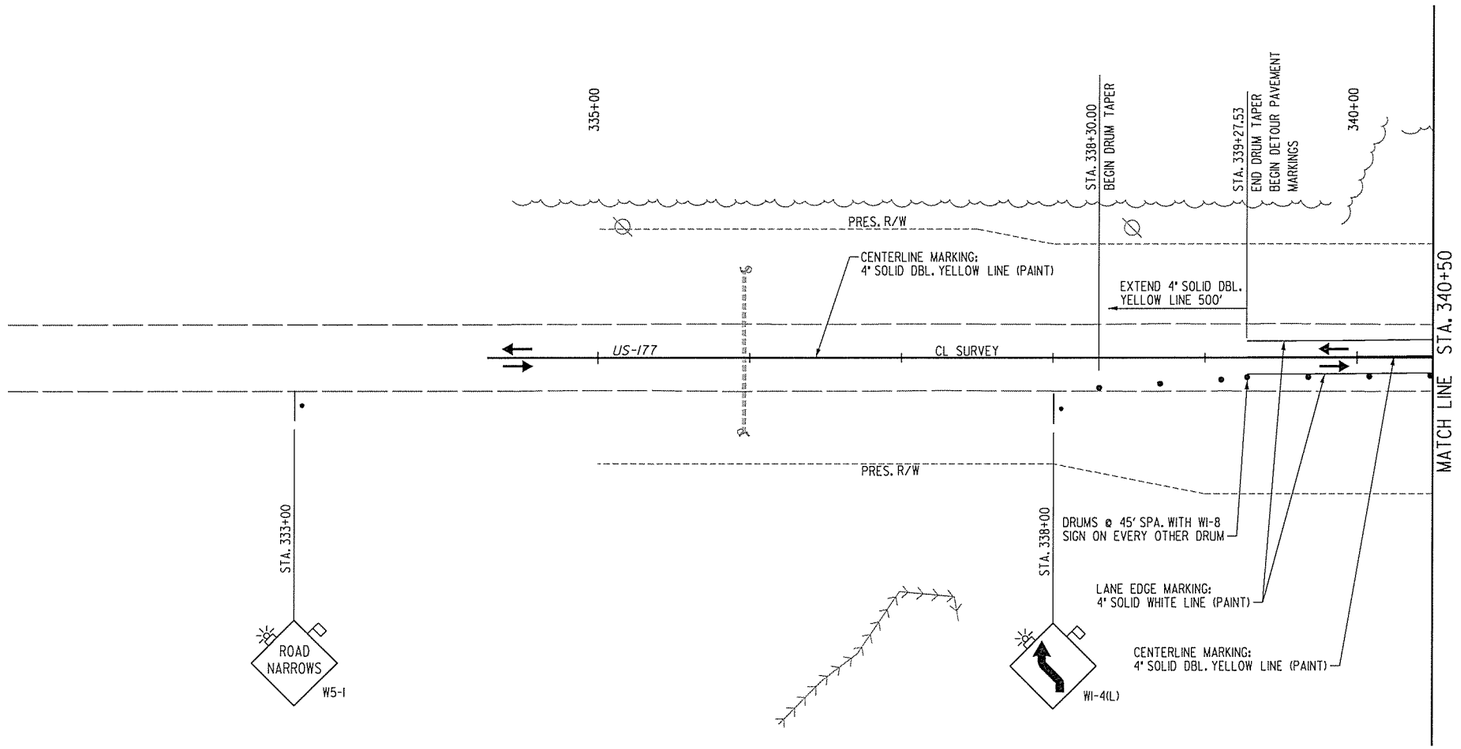

SCALE:
1" = 50'

PHASE 2 CONSTRUCTION ACTIVITIES:

1. TRAFFIC IS SHIFTED TO THE WEST AND RUNNING ON DETOUR PAVEMENT.
2. CONSTRUCT DRAINAGE STRUCTURE AND HEADWALL
3. CONSTRUCT FULL DEPTH RECONSTRUCTION, GRADING AND DRAINAGE FROM STA. 353+00.00 TO STA. 357+00.00

ESTIMATED DURATION FOR PHASE 2 : 60 DAYS. (1)

TRAFFIC CONTROL NOTES

A. ALL TRAFFIC CONTROL SIGNS AND DEVICES AND THEIR USE SHALL CONFORM TO ODOT TRAFFIC CONTROL STANDARDS AND PART 6 (WORK ZONES) OF THE MANUAL ON UNIFORM TRAFFIC CONTROL DEVICES (MUTCD).

B THE HIGHWAY IS TO REMAIN OPEN TO TRAFFIC THROUGHOUT CONSTRUCTION.

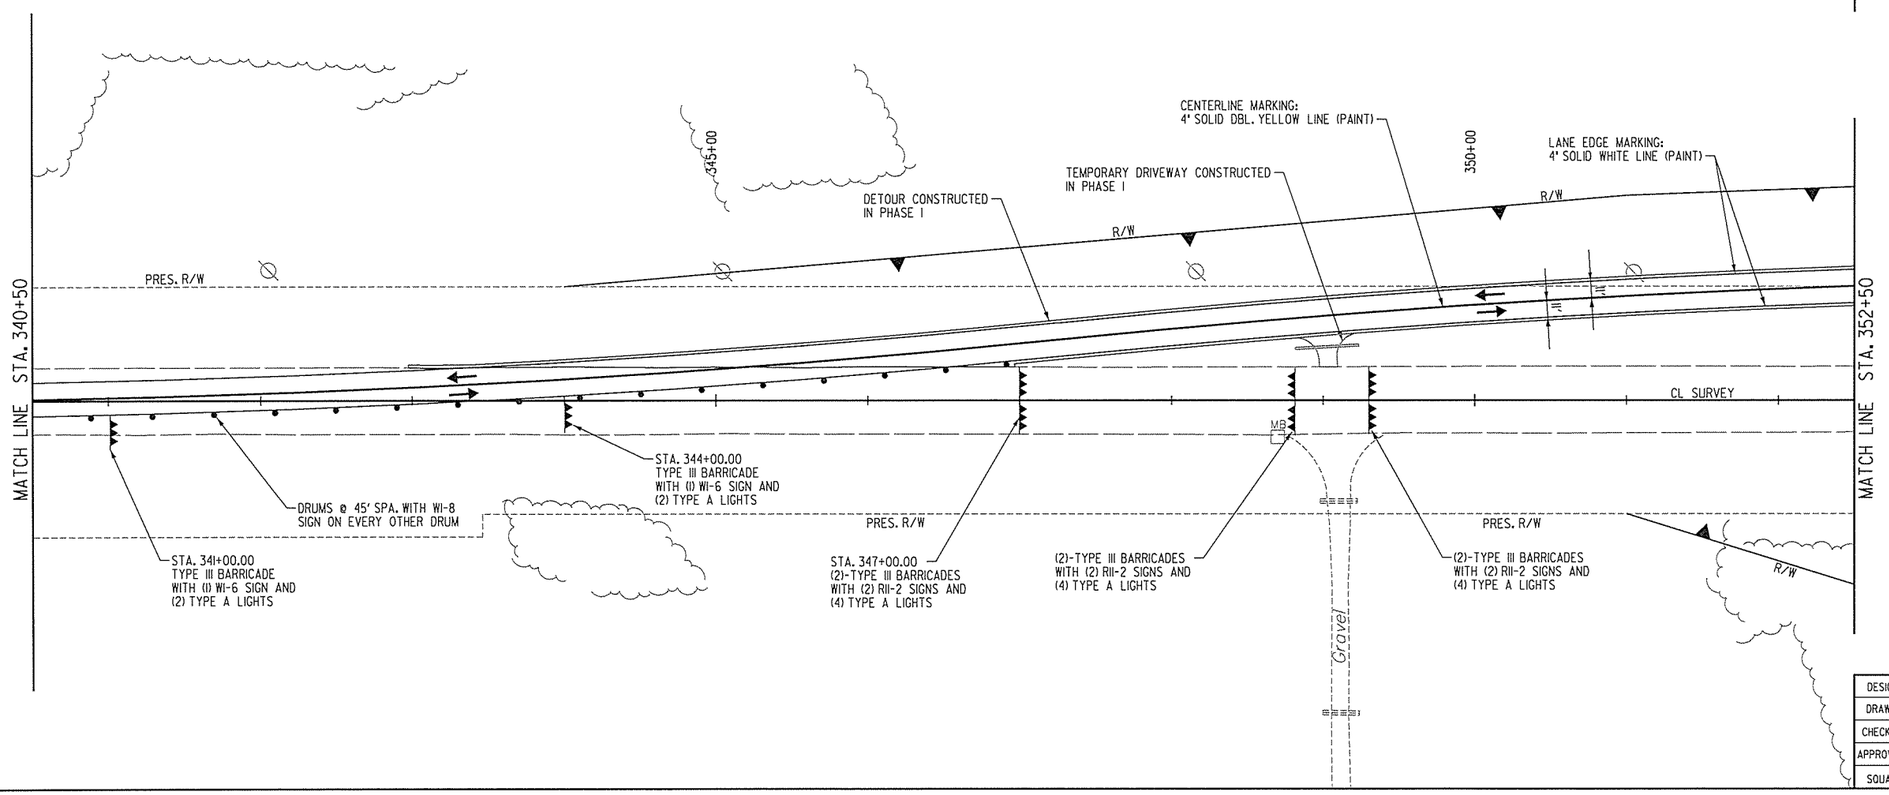

SUMMARY OF TRAFFIC CONTROL (THIS SHEET)		
ITEM		NO. REQ'D.
SIGN: W5-1	(16.0 S.F.)	1
SIGN: RII-2	(10.0 S.F.)	6
SIGN: WI-4(L)	(16.0 S.F.)	1
SIGN: WI-6	(8.0 S.F.)	2
SIGN: WI-8	(3.0 S.F.)	12
TYPE III BARRICADES		8
DRUMS		23
TYPE A LIGHTS		18
TRAFFIC STRIPE PAINT 4" WHITE		2651
TRAFFIC STRIPE PAINT 4" YELLOW		3651
PVMT MRK REMOVAL TRAFFIC STRIPE		3131

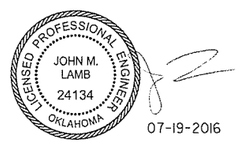

07-19-2016

CA 5769 PE/LS
LAMB-STAR ENGINEERING, L.P.
5700 W. PLANO PARKWAY, SUITE 1000
PLANO, TX 75093
214-440-3600

US-177 (1 OF 2)

DESIGN	TWW	
DRAWN	TWW	
CHECKED	WLO	
APPROVED	JML	
SQUAD	L-S ENGR.	

TRAFFIC CONTROL PLAN
PHASE 2

JOB PIECE NO. 28941(04) SHEET NO. 26

7/19/2016 H:\Projects\2012\GK ODOT EC1394F US177\CAD\Sheets\EC1394-06_TC03.dgn