REVISIONS		
REV. NO.	DESCRIPTION	DATE

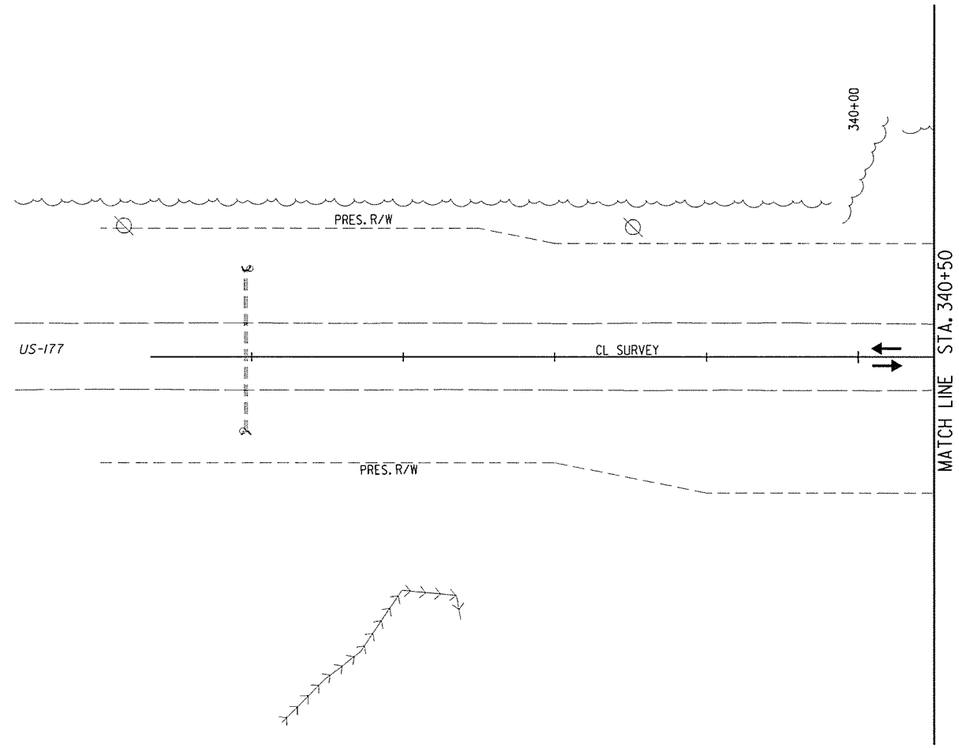

SCALE:
1" = 50'

PHASE 3 CONSTRUCTION ACTIVITIES:

1. INSTALL PERNAMENT STRIPING
2. SHIFT TRAFFIC FROM DETOUR ONTO NEW AND EXISTING HIGHWAY PAVEMENT.
3. REMOVE DETOUR AND TEMPORARY DRAINAGE STRUCTURES
4. CONSTRUCT DRAINAGE STRUCTURE END SECTIONS, DRIVEWAY AND REMAINDER OF GRADING AND DRAINAGE
5. MILL AND OVERLAY PAVEMENT FROM STA. 339+27.53 TO STA. 353+00.00 AND FROM STA. 357+00.00 TO STA. 369+50.00

ESTIMATED DURATION FOR PHASE 3 = 30 DAYS

TRAFFIC CONTROL NOTES

A. ALL TRAFFIC CONTROL SIGNS AND DEVICES AND THEIR USE SHALL CONFORM TO ODOT TRAFFIC CONTROL STANDARDS AND PART 6 (WORK ZONES) OF THE MANUAL ON UNIFORM TRAFFIC CONTROL DEVICES (MUTCD).

B. THE HIGHWAY IS TO REMAIN OPEN TO TRAFFIC THROUGHOUT CONSTRUCTION.

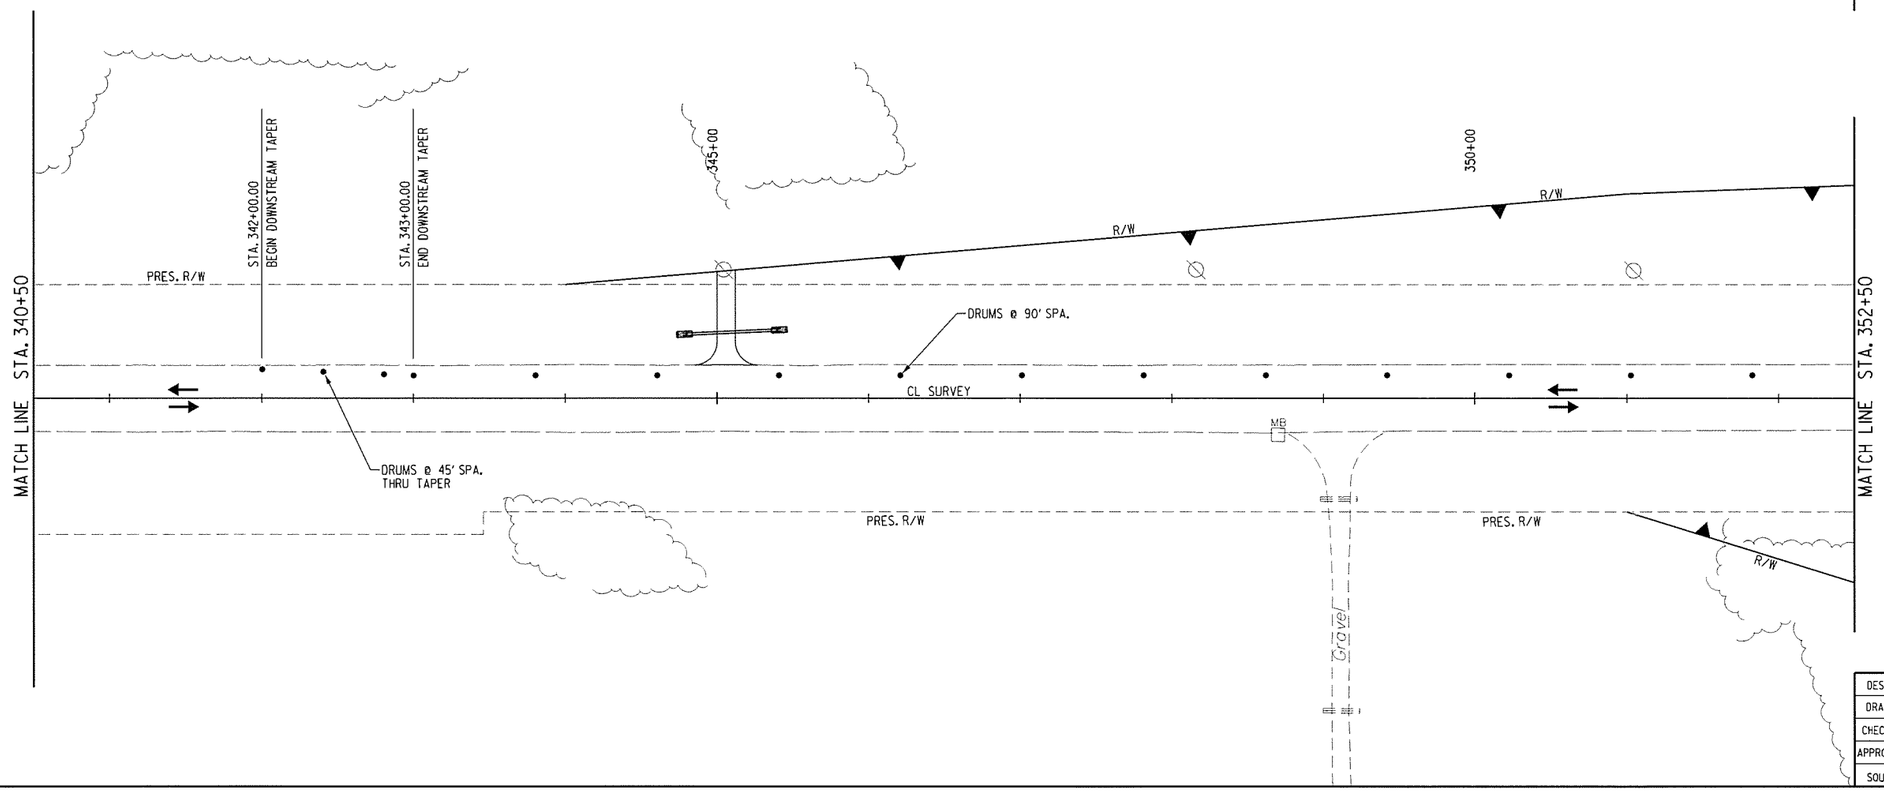

SUMMARY OF TRAFFIC CONTROL (THIS SHEET)	
ITEM	NO. REQ'D.
DRUMS	15
PVMT MRK REMOVAL TRAFFIC STRIPE	2227

LICENSED PROFESSIONAL ENGINEER
JOHN M. LAMB
24134
OKLAHOMA

12-01-2015

CA 5769 PE/LS
LAMB-STAR ENGINEERING, L.P.
5700 W. PLANO PARKWAY, SUITE 1000
PLANO, TX 75093
214-440-3600

US-177 (1 OF 2)

DESIGN	TWW	
DRAWN	TWW	
CHECKED	WLO	
APPROVED	JML	
SQUAD	L-S ENGR.	

TRAFFIC CONTROL PLAN
PHASE 3

JOB PIECE NO. 28941(04) SHEET NO. 28

H:\Projects\2012\GK ODOT EC1394F US177\CAD\Sheets\EC1394-06_TC05.dgn
12/1/2015