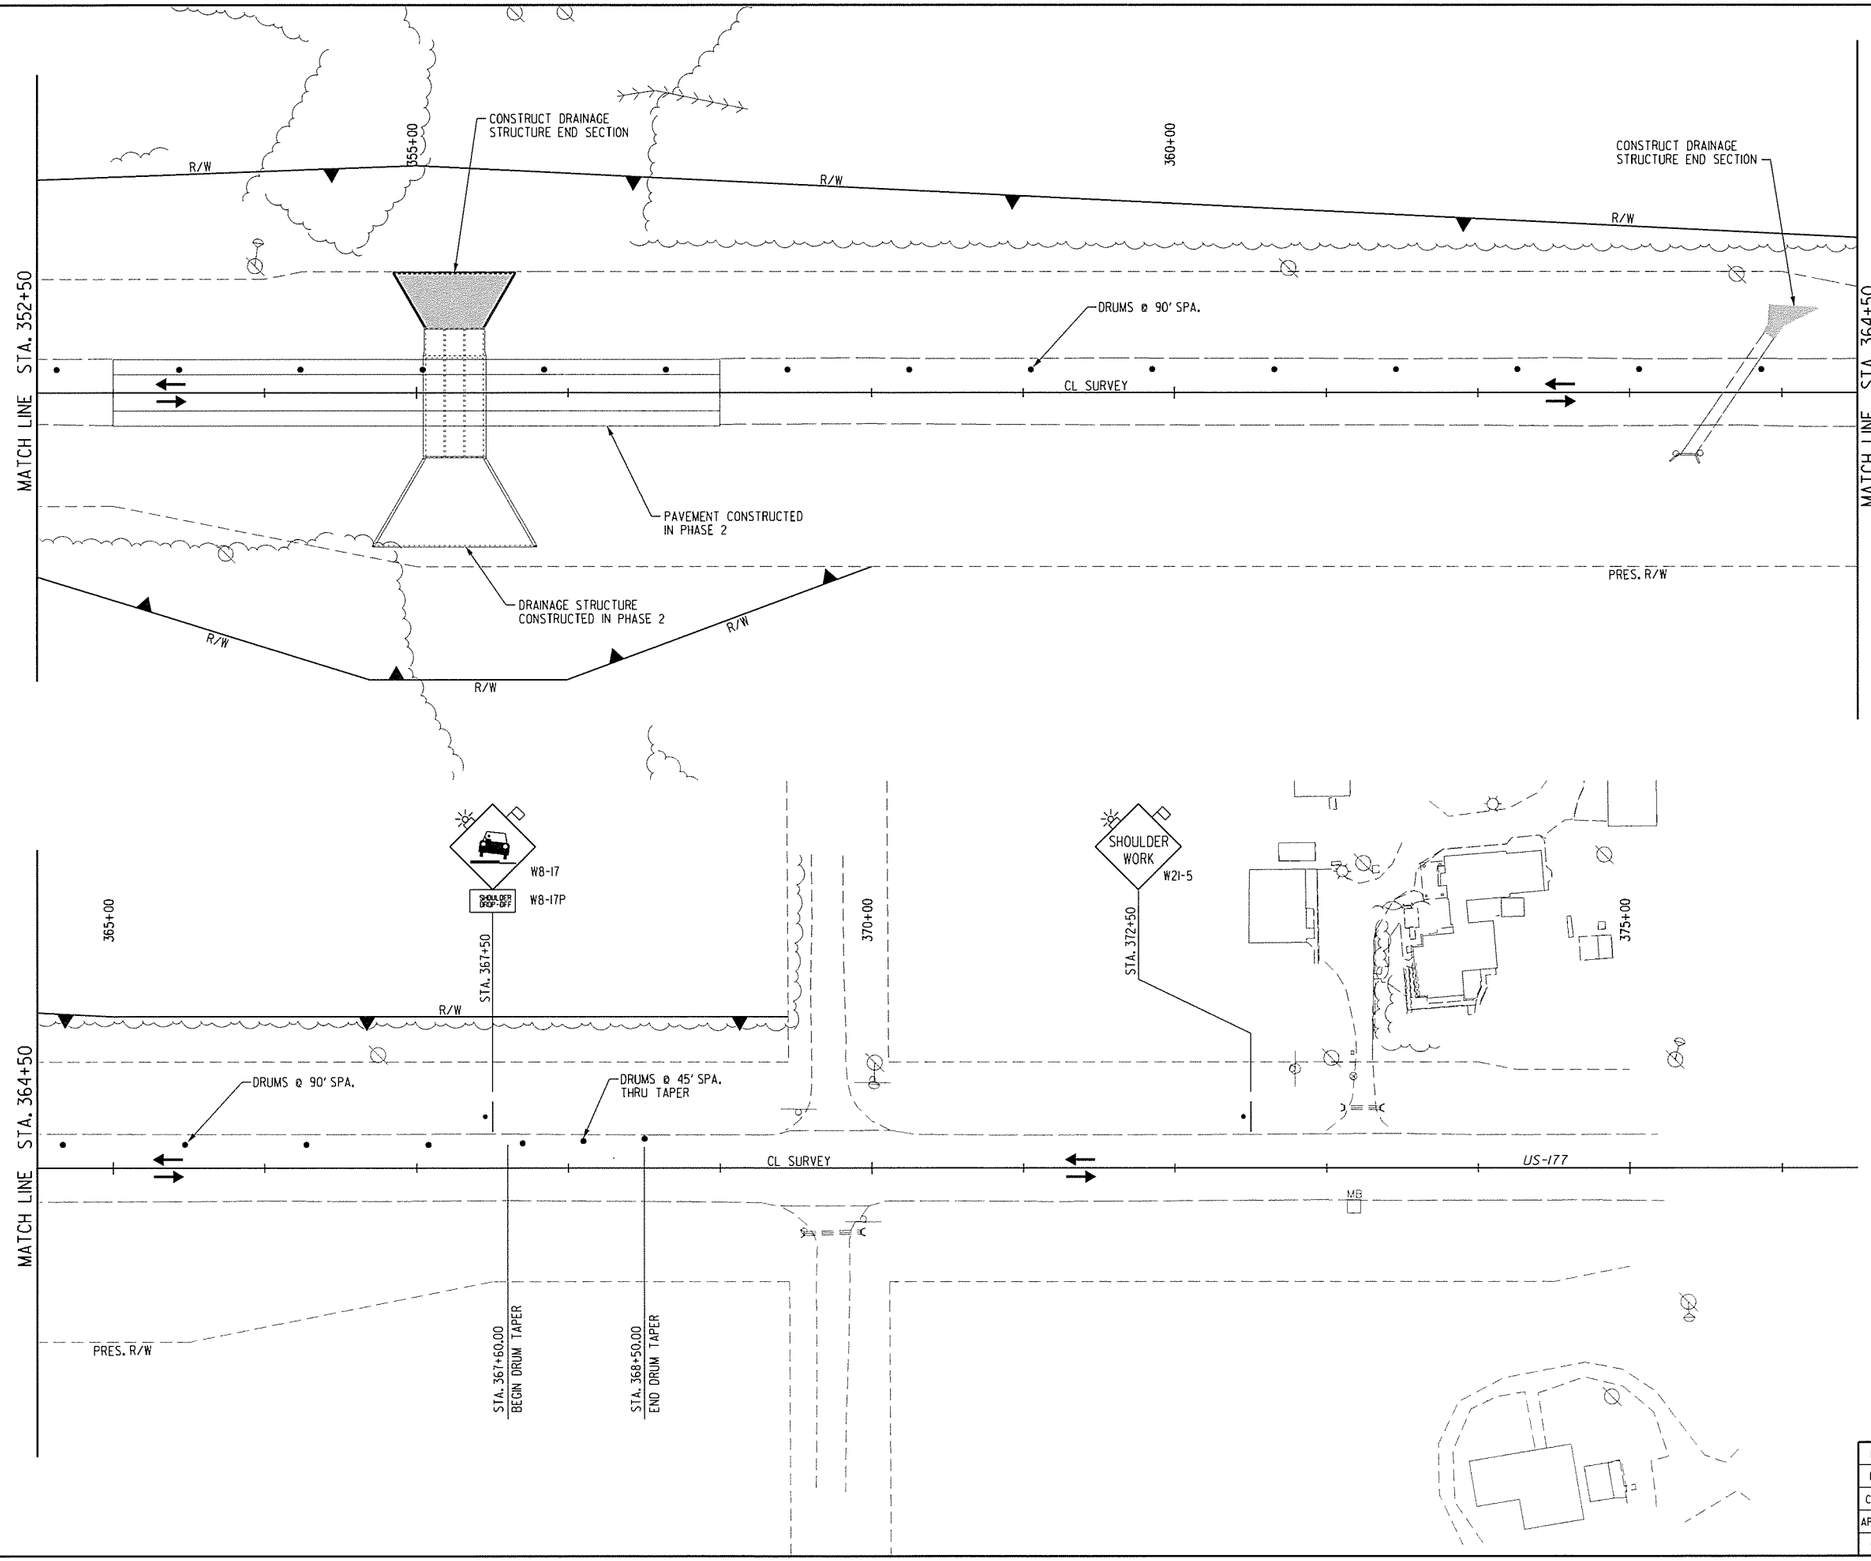

SCALE: 1" = 50'

REVISIONS		
REV. NO.	DESCRIPTION	DATE

SUMMARY OF TRAFFIC CONTROL (THIS SHEET)	
ITEM	NO. REQ'D.
DRUMS	23
PVMT MRK REMOVAL TRAFFIC STRIPE	2250

LICENSED PROFESSIONAL ENGINEER JOHN M. LAMB 24134 OKLAHOMA

12-01-2015

CA 5769 PE/LS
LAMB-STAR ENGINEERING, L.P.
5700 W. PLANO PARKWAY, SUITE 1000
PLANO, TX 75093
214-440-3600

US-177 (2 OF 2)

DESIGN	TWW	
DRAWN	TWW	
CHECKED	WLO	
APPROVED	JML	
SQUAD	L-S ENGR.	

TRAFFIC CONTROL PLAN PHASE 3

JOB PIECE NO. 28941(04) SHEET NO. 29

H:\Projects\2012\GK ODOT ECI394F US177\CAD\Sheets\ECI394-06_TC06.dgn
12/1/2015