REVISIONS		
REV. NO.	DESCRIPTION	DATE

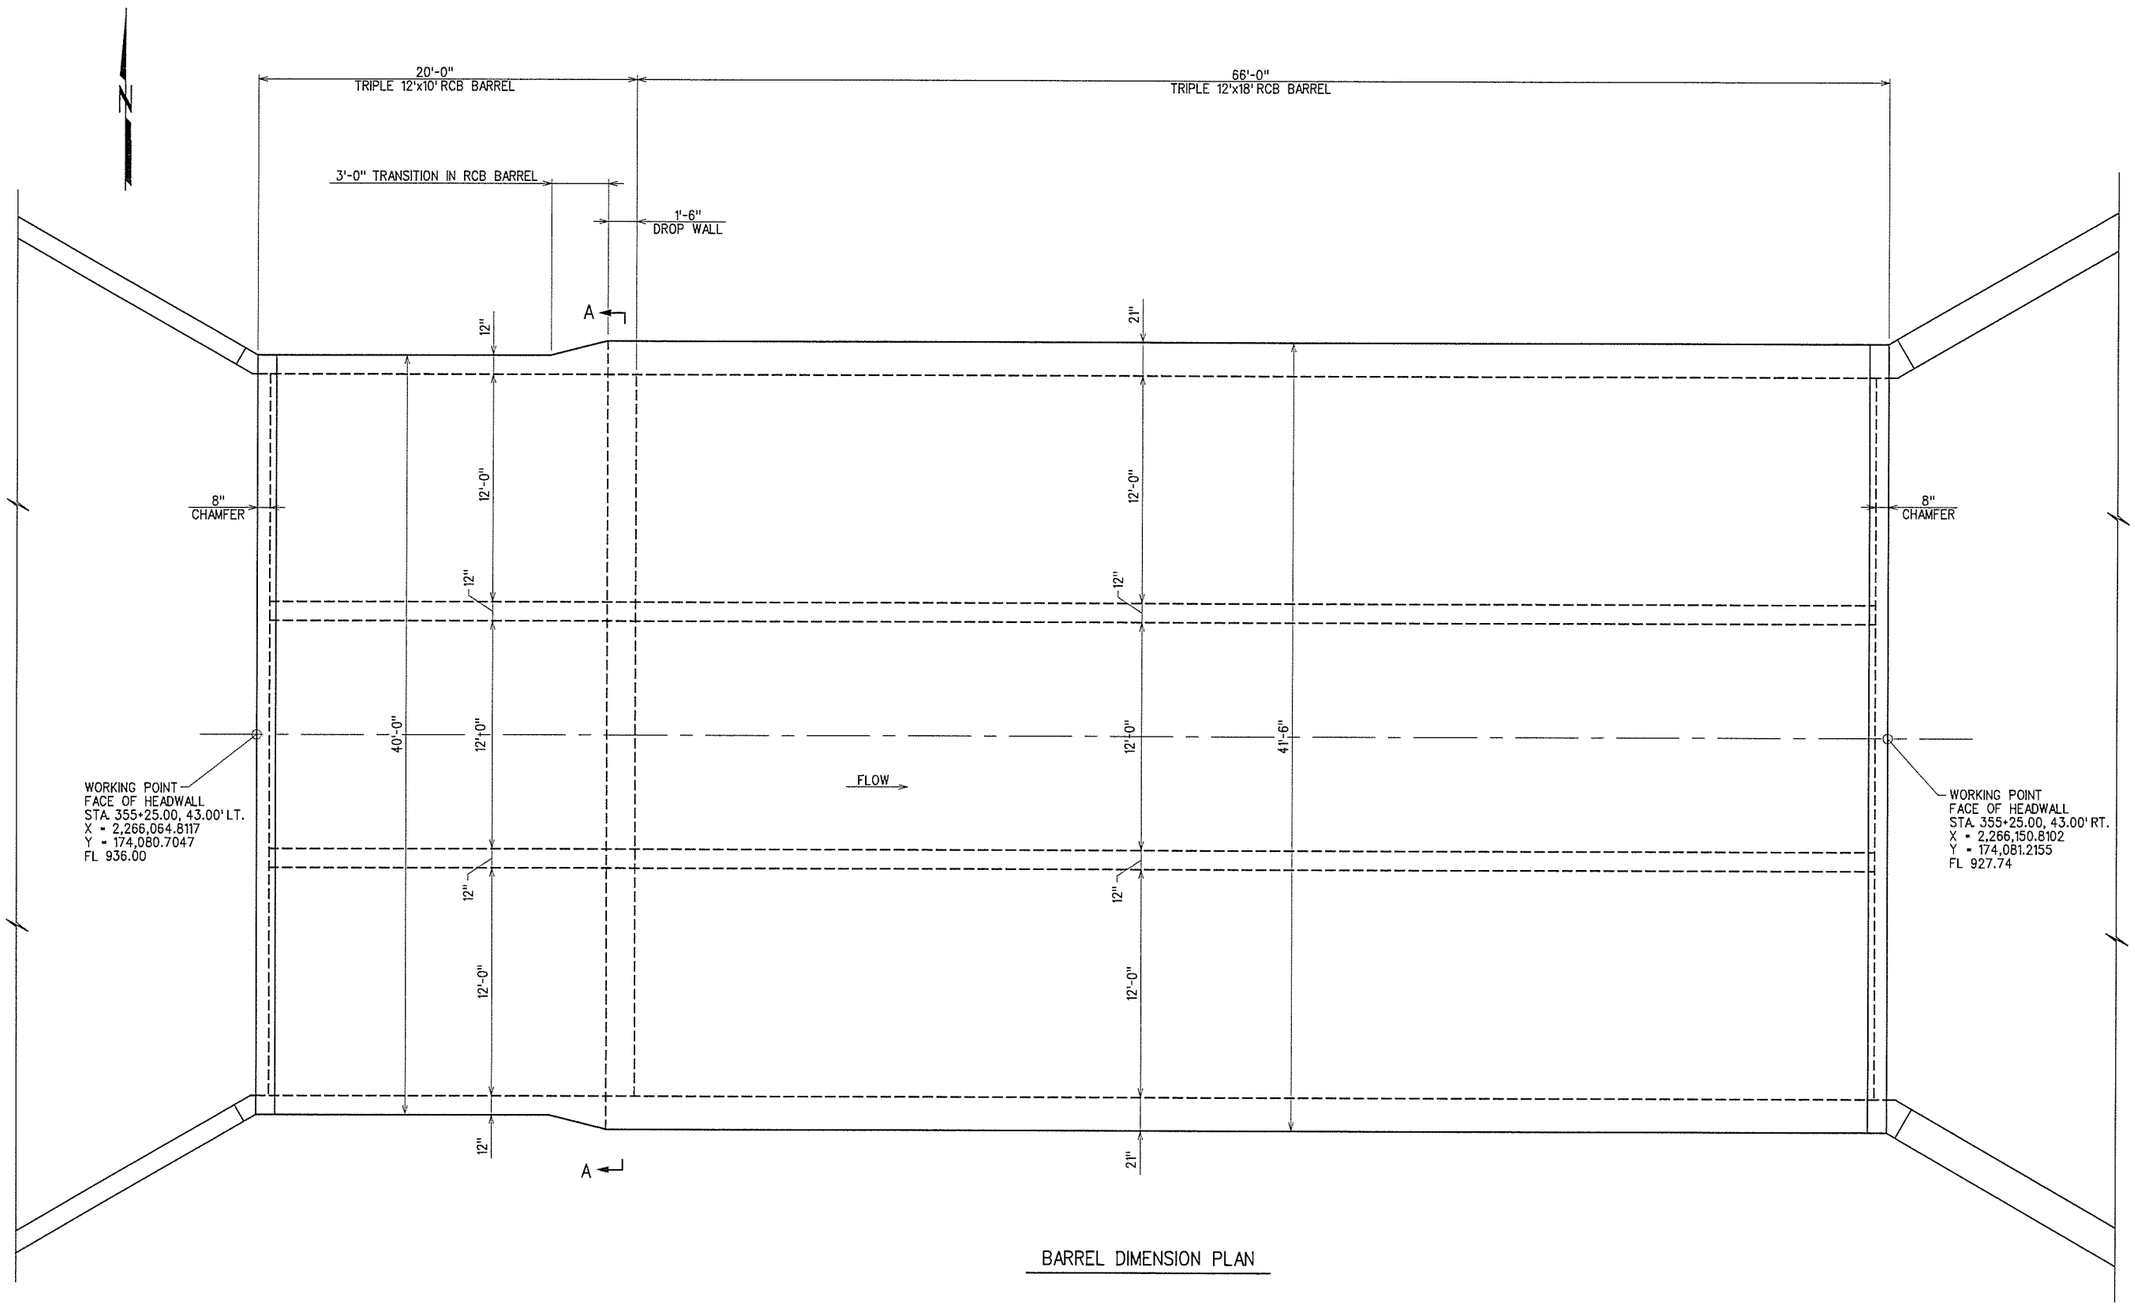

BARREL DIMENSION PLAN

DESIGN		
DRAWN		
CHECKED		
APPROVED		
SQUAD	G/K ENGR.	

U.S. 177 OVER BRUSH CREEK
BRIDGE "A"

LINCOLN COUNTY

BARREL DETAILS
(1 OF 4)

JOB PIECE NO. 28941(04)

SHEET NO. 32

X:\Odot\EC-1394F-2\Struc\Bridge_A\Barrel.dgn

12/8/2015