REVISIONS		
REV. NO.	DESCRIPTION	DATE

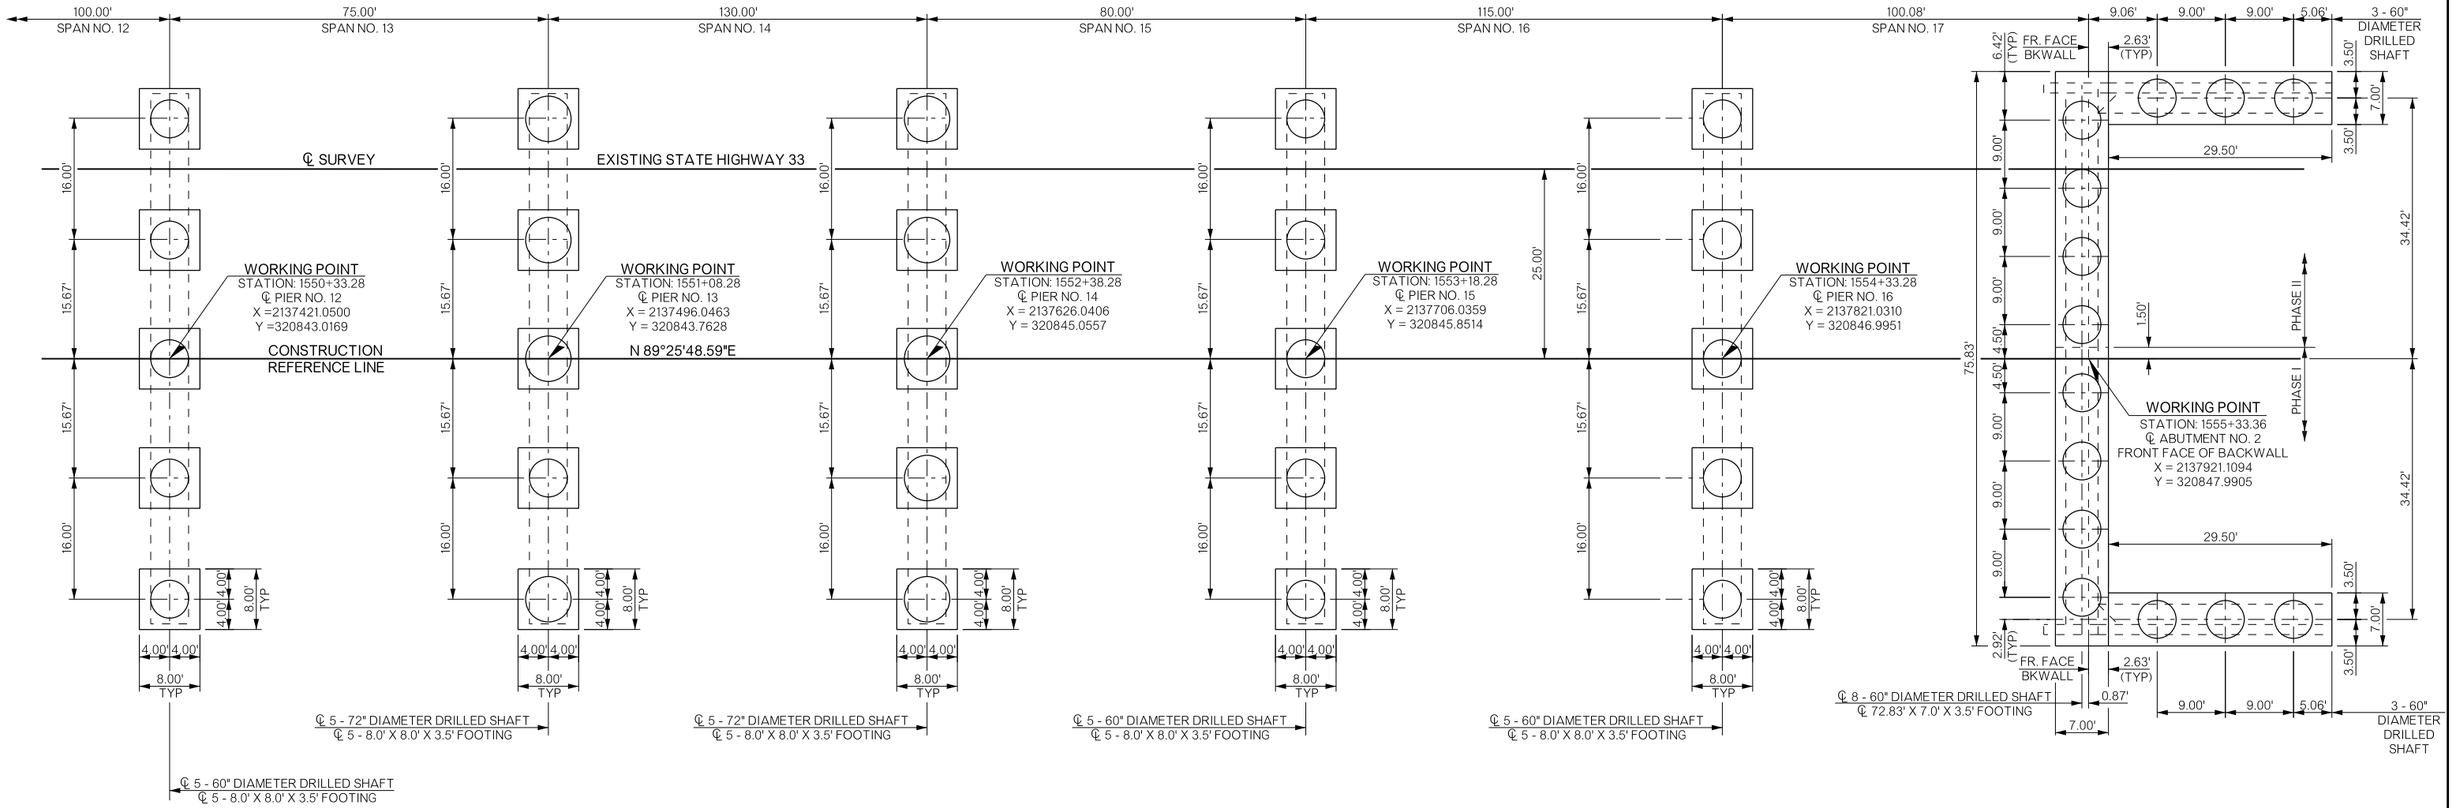

SUBSTRUCTURE STAKING DIAGRAM

BRIDGE "A" SH-33 OVER COTTONWOOD CREEK	LOGAN COUNTY	Design	GT 11/15
SUBSTRUCTURE STAKING DIAGRAM (SHEET 3 OF 3)		Detail	TIS 2/16
		Check	MAP 04/16
		Sqwd: PEARSON Engr.: HERNANDEZ	
STATE OF OKLAHOMA	DEPARTMENT OF TRANSPORTATION	JOB PIECE NO. 21860(04)	SHEET NO. B013