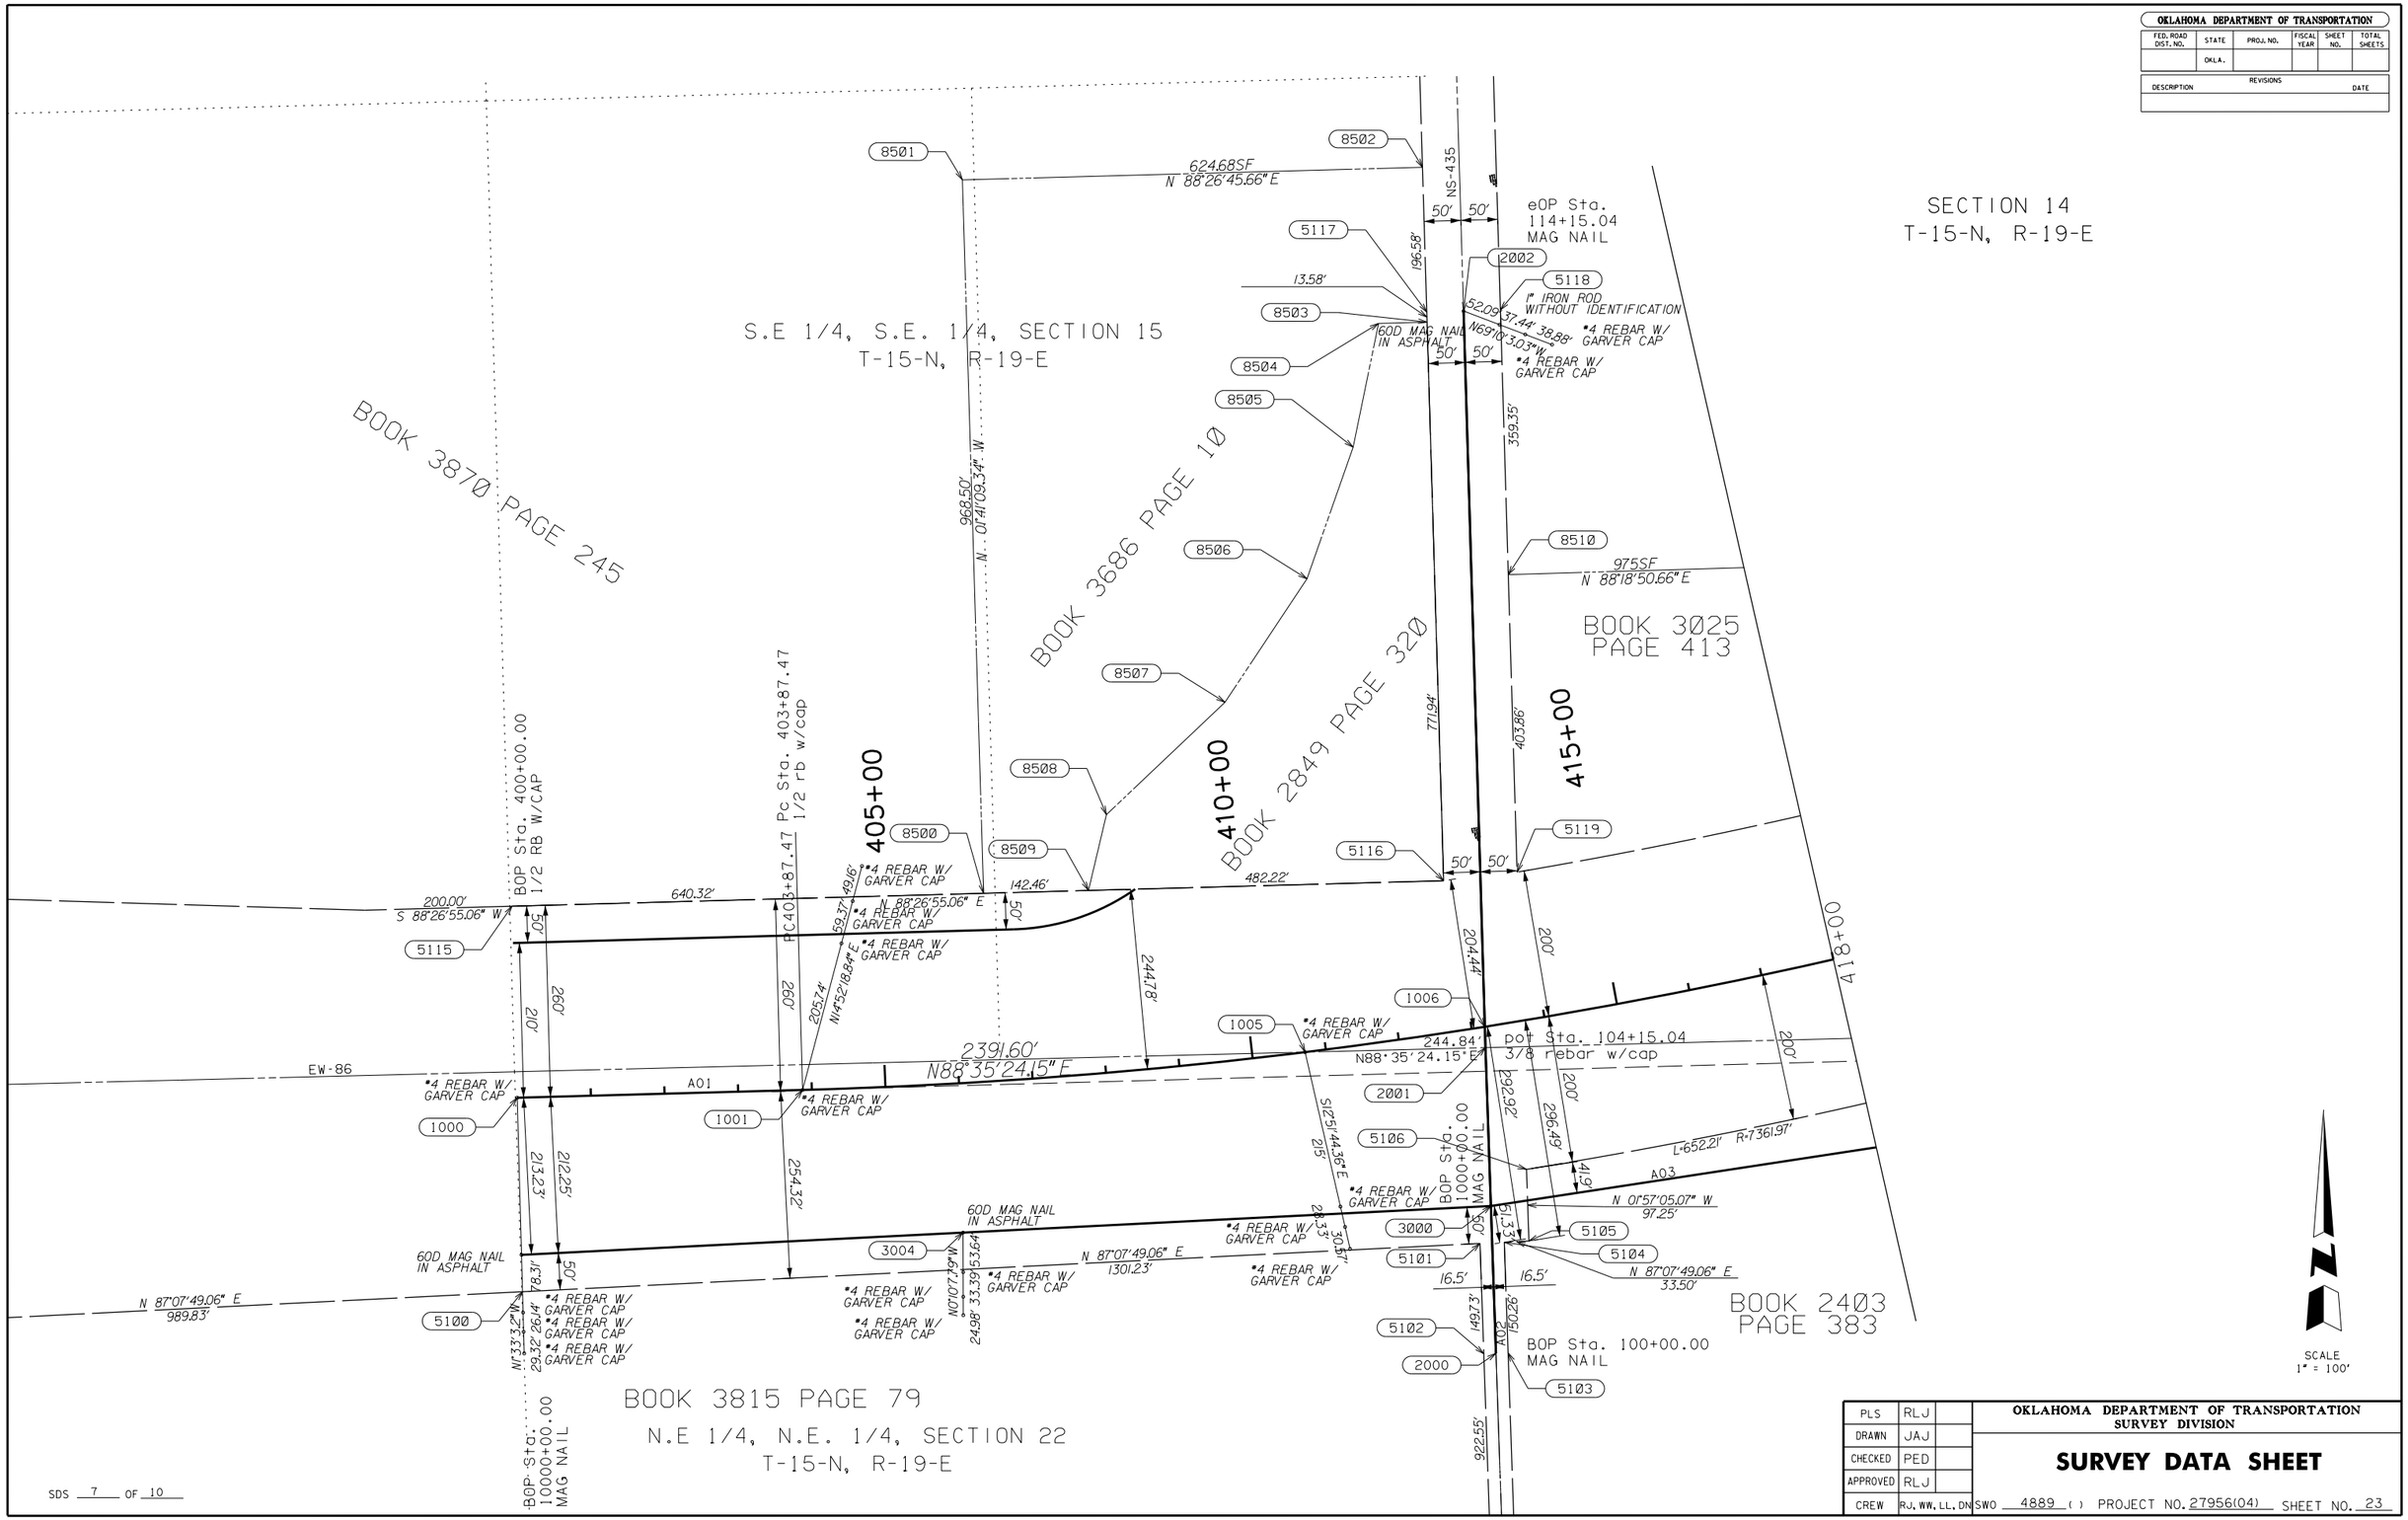

OKLAHOMA DEPARTMENT OF TRANSPORTATION
FED. ROAD DIST. NO.
STATE
OKLA.
PROJ. NO.
FISCAL YEAR
SHEET NO.
TOTAL SHEETS
REVISIONS
DESCRIPTION
DATE
SECTION 14
T-15-N, R-19-E
S.E 1/4, S.E. 1/4, SECTION 15
T-15-N, R-19-E
BOOK 3870 PAGE 245
BOOK 3686 PAGE 10
BOOK 2849 PAGE 320
BOOK 3025
PAGE 413
BOOK 2403
PAGE 383
BOOK 3815 PAGE 79
N.E 1/4, N.E. 1/4, SECTION 22
T-15-N, R-19-E
624.68SF
N 88°26'45.66" E
975SF
N 88°18'50.66" E
eOP Sta.
114+15.04
MAG NAIL
1" IRON ROD
WITHOUT IDENTIFICATION
60D MAG NAIL
IN ASPHALT
BOP Sta. 400+00.00
1/2 RB W/CAP
PC403+87.47 Pc Sta. 403+87.47
1/2 rb w/cap
405+00
410+00
415+00
418+00
2391.60'
N88°35'24.15" E
244.84'
N88°35'24.15" E
pot Sta. 104+15.04
3/8 rebar w/cap
BOP Sta.
1000+00.00
MAG NAIL
BOP Sta. 100+00.00
MAG NAIL
BOP Sta.
10000+00.00
MAG NAIL
N 88°26'55.06" E
S 88°26'55.06" W
N 87°07'49.06" E
989.83'
N 87°07'49.06" E
1301.23'
N 01°57'05.07" W
97.25'
N 87°07'49.06" E
33.50'
L=652.21' R=7361.97'
EW-86
A01
A02
A03
NS-435
SCALE
1" = 100'
SDS 7 OF 10
PLS RLJ
DRAWN JAJ
CHECKED PED
APPROVED RLJ
CREW RJ, WW, LL, DN
OKLAHOMA DEPARTMENT OF TRANSPORTATION
SURVEY DIVISION
SURVEY DATA SHEET
SWO 4889 ( ) PROJECT NO. 27956(04) SHEET NO. 23