OKLAHOMA DEPARTMENT OF TRANSPORTATION					
FED. ROAD DIST. NO.	STATE	JOB PIECE NO.	FISCAL YEAR	SHEET NO.	TOTAL SHEETS
6	OKLA.				

REVISIONS	
DESCRIPTION	DATE

END AREAS (SF)

PHASE 1	PHASE 2	PHASE 7	PHASE 8	PHASE 9
CUT: 0.00	CUT: 20.53	CUT: 0.00	CUT: 0.00	CUT: 0.00
FILL: 0.00	FILL: 117.50	FILL: 0.00	FILL: 0.00	FILL: 0.00

VOLUMES (CY)

PHASE 1	PHASE 2	PHASE 7	PHASE 8	PHASE 9
CUT: 0	CUT: 6	CUT: 0	CUT: 0	CUT: 0
FILL: 9	FILL: 120	FILL: 0	FILL: 0	FILL: 0

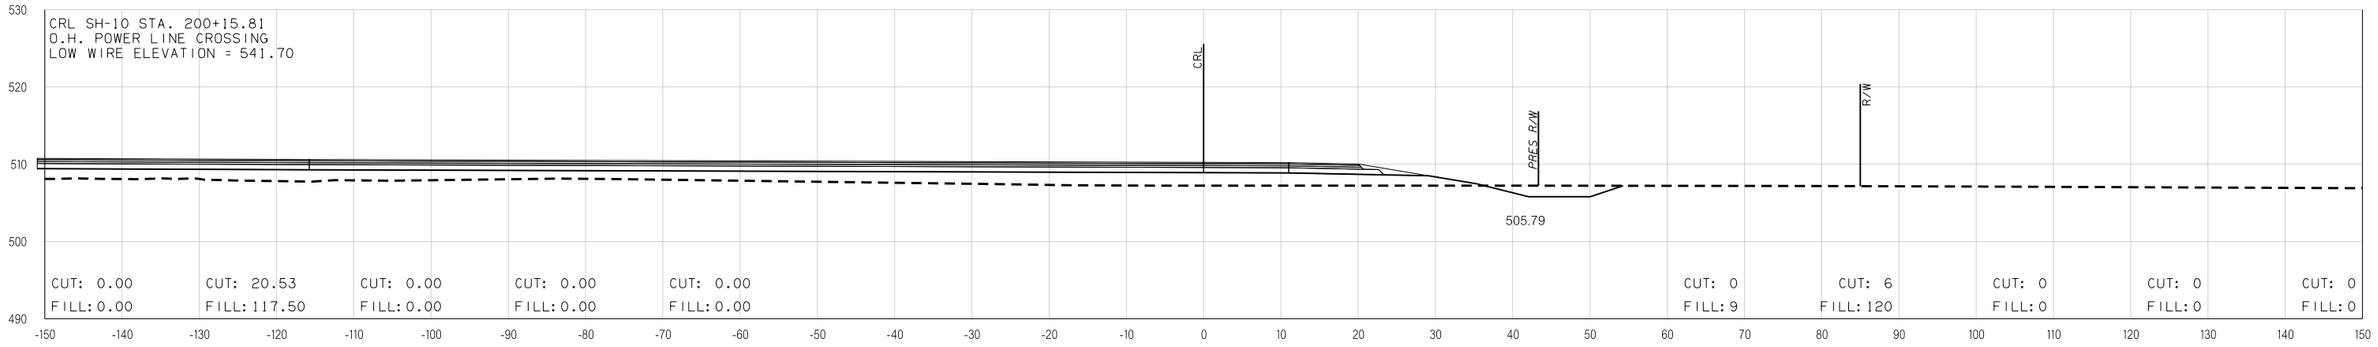

200+15.81

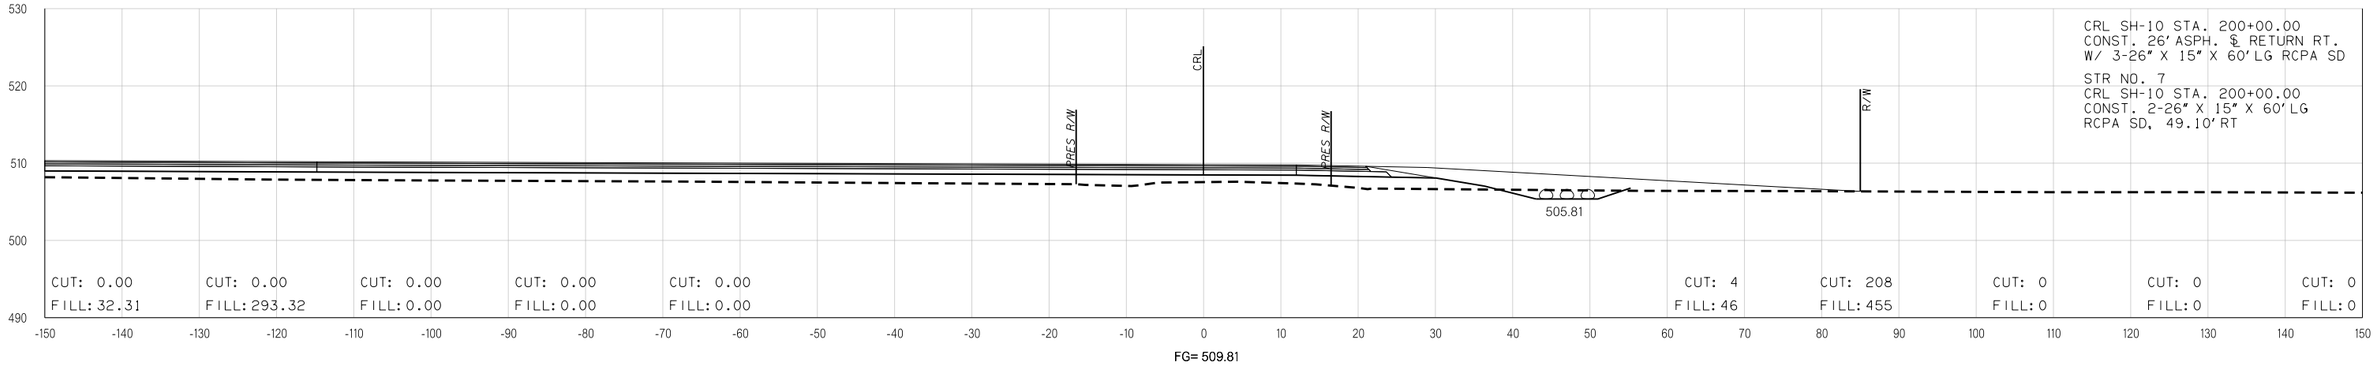

PHASE 1	PHASE 2	PHASE 7	PHASE 8	PHASE 9
CUT: 0.00	CUT: 0.00	CUT: 0.00	CUT: 0.00	CUT: 0.00
FILL: 32.31	FILL: 293.32	FILL: 0.00	FILL: 0.00	FILL: 0.00

PHASE 1	PHASE 2	PHASE 7	PHASE 8	PHASE 9
CUT: 4	CUT: 208	CUT: 0	CUT: 0	CUT: 0
FILL: 46	FILL: 455	FILL: 0	FILL: 0	FILL: 0

200+00.00

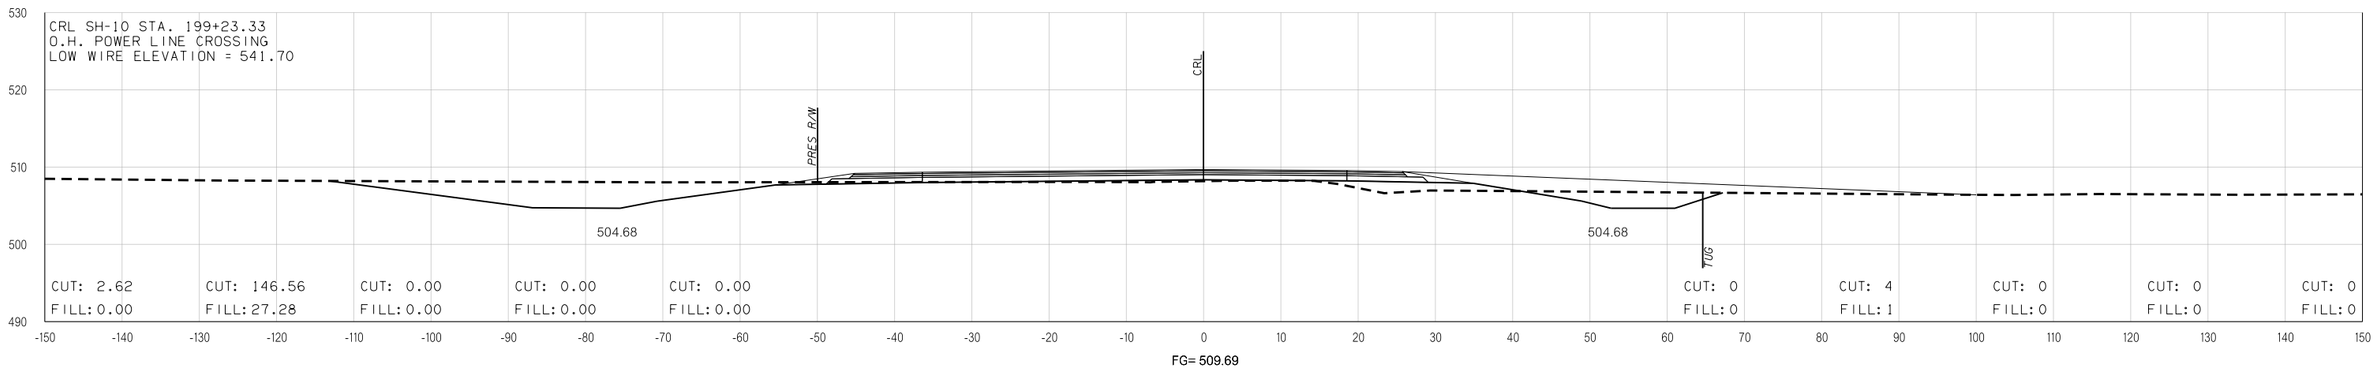

PHASE 1	PHASE 2	PHASE 7	PHASE 8	PHASE 9
CUT: 2.62	CUT: 146.56	CUT: 0.00	CUT: 0.00	CUT: 0.00
FILL: 0.00	FILL: 27.28	FILL: 0.00	FILL: 0.00	FILL: 0.00

PHASE 1	PHASE 2	PHASE 7	PHASE 8	PHASE 9
CUT: 0	CUT: 4	CUT: 0	CUT: 0	CUT: 0
FILL: 0	FILL: 1	FILL: 0	FILL: 0	FILL: 0

199+23.33

SH-10 REALIGNMENT

STATE JOB NO.	27956(04)	
MUSKOGEE	COUNTY	SHEET NO. X49

Y:\Stillwater Branch\27956041Plan Sheets\Cross Sections.dgn

07-18-16