OKLAHOMA DEPARTMENT OF TRANSPORTATION					
FED. ROAD DIST. NO.	STATE	JOB PIECE NO.	FISCAL YEAR	SHEET NO.	TOTAL SHEETS
6	OKLA.				

REVISIONS	
DESCRIPTION	DATE

END AREAS (SF) / VOLUMES (CY)

	END AREAS (SF)					VOLUMES (CY)				
	PHASE 1	PHASE 2	PHASE 7	PHASE 8	PHASE 9	PHASE 1	PHASE 2	PHASE 7	PHASE 8	PHASE 9
204+37.82	CUT: 110.65 FILL: 46.05	CUT: 0.00 FILL: 0.00	CUT: 0.00 FILL: 0.00	CUT: 0.00 FILL: 0.00	CUT: 0.00 FILL: 0.00	CUT: 172 FILL: 54	CUT: 0 FILL: 0	CUT: 0 FILL: 0	CUT: 0 FILL: 0	CUT: 0 FILL: 0
204+00.00	CUT: 134.85 FILL: 30.42	CUT: 0.00 FILL: 0.00	CUT: 0.00 FILL: 0.00	CUT: 0.00 FILL: 0.00	CUT: 0.00 FILL: 0.00	CUT: 578 FILL: 80	CUT: 0 FILL: 0	CUT: 0 FILL: 0	CUT: 0 FILL: 0	CUT: 0 FILL: 0
203+00.00	CUT: 177.41 FILL: 12.93	CUT: 0.00 FILL: 0.00	CUT: 0.00 FILL: 0.00	CUT: 0.00 FILL: 0.00	CUT: 0.00 FILL: 0.00	CUT: 486 FILL: 50	CUT: 0 FILL: 0	CUT: 0 FILL: 0	CUT: 0 FILL: 0	CUT: 0 FILL: 0

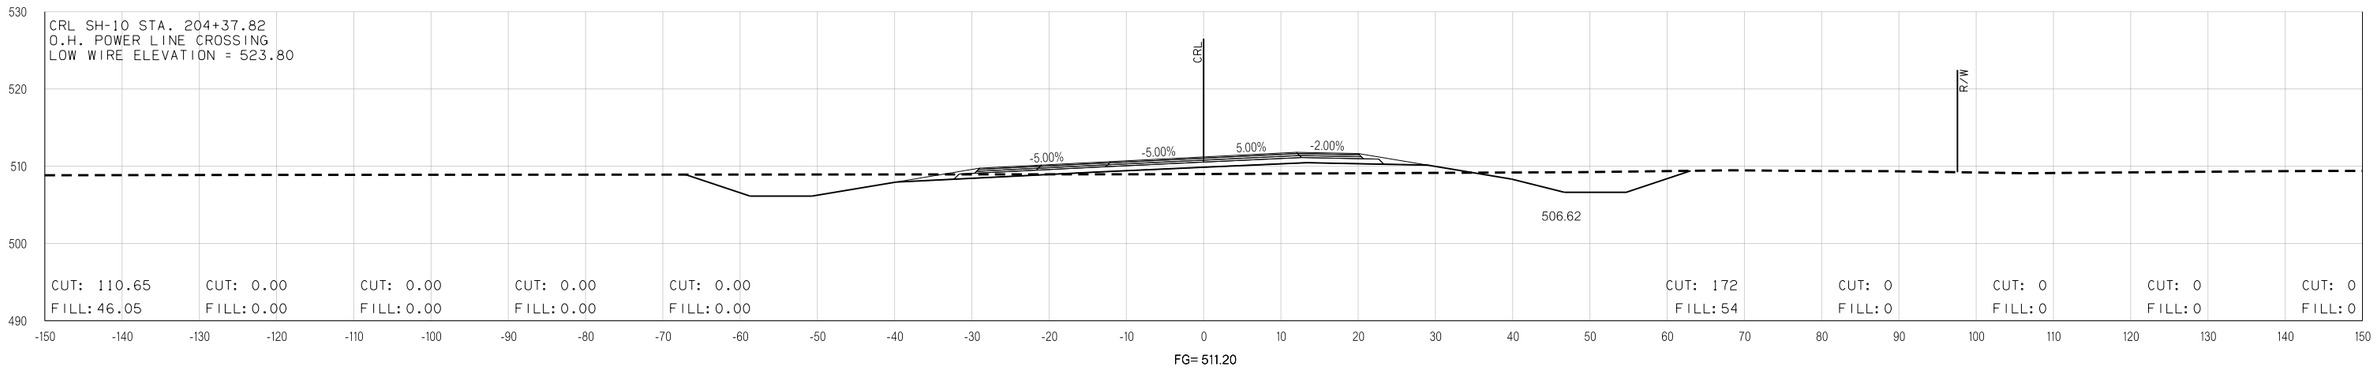

204+37.82

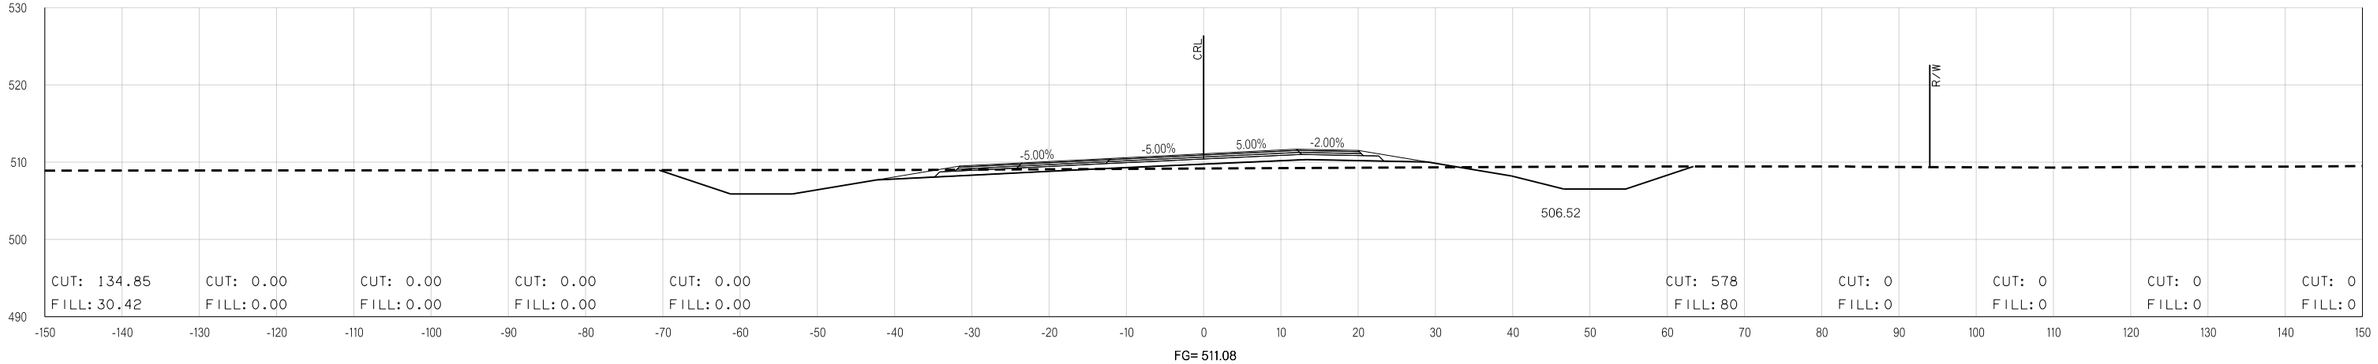

204+00.00

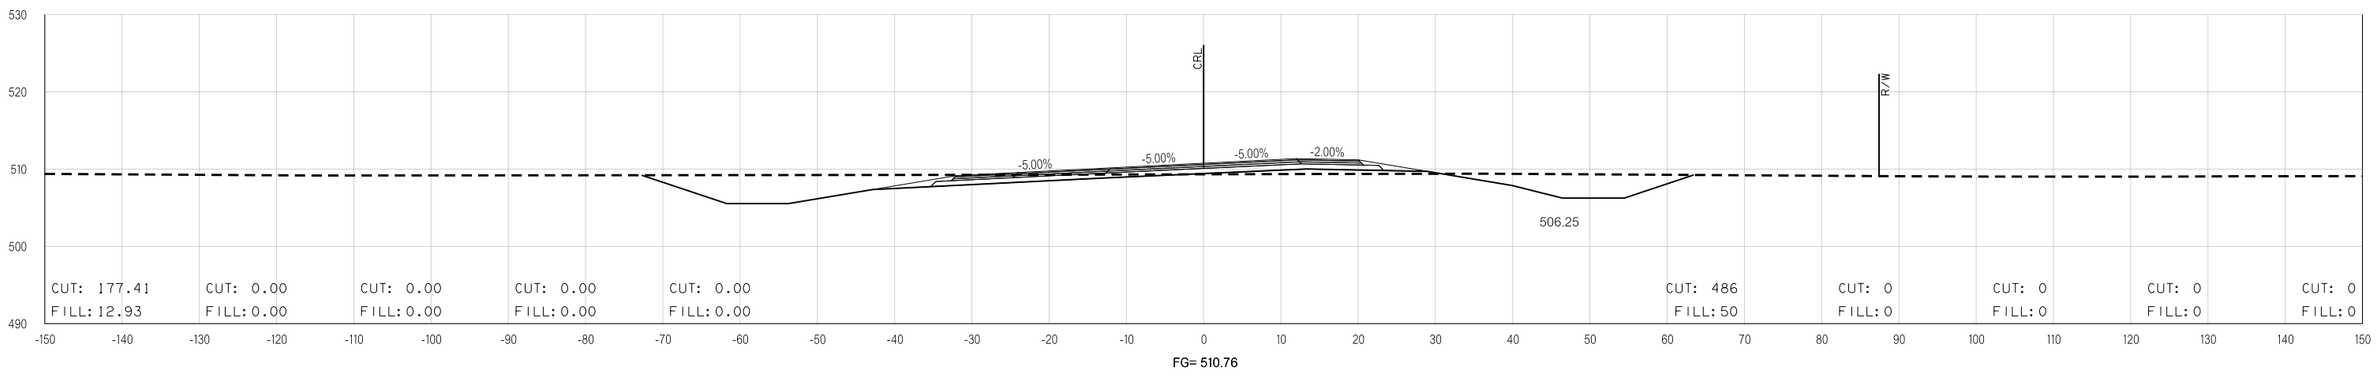

203+00.00

SH-10 REALIGNMENT

STATE JOB NO.	27956(04)	
MUSKOGEE COUNTY		SHEET NO. X52

Y:\Stillwater Branch\27956(04)\Plan Sheets\Cross Sections.dgn

07-18-16