OKLAHOMA DEPARTMENT OF TRANSPORTATION					
FED. ROAD DIST. NO.	STATE	JOB PIECE NO.	FISCAL YEAR	SHEET NO.	TOTAL SHEETS
6	OKLA.				

REVISIONS	
DESCRIPTION	DATE

END AREAS (SF)

PHASE 1 PHASE 2 PHASE 7 PHASE 8 PHASE 9

VOLUMES (CY)

PHASE 1 PHASE 2 PHASE 7 PHASE 8 PHASE 9

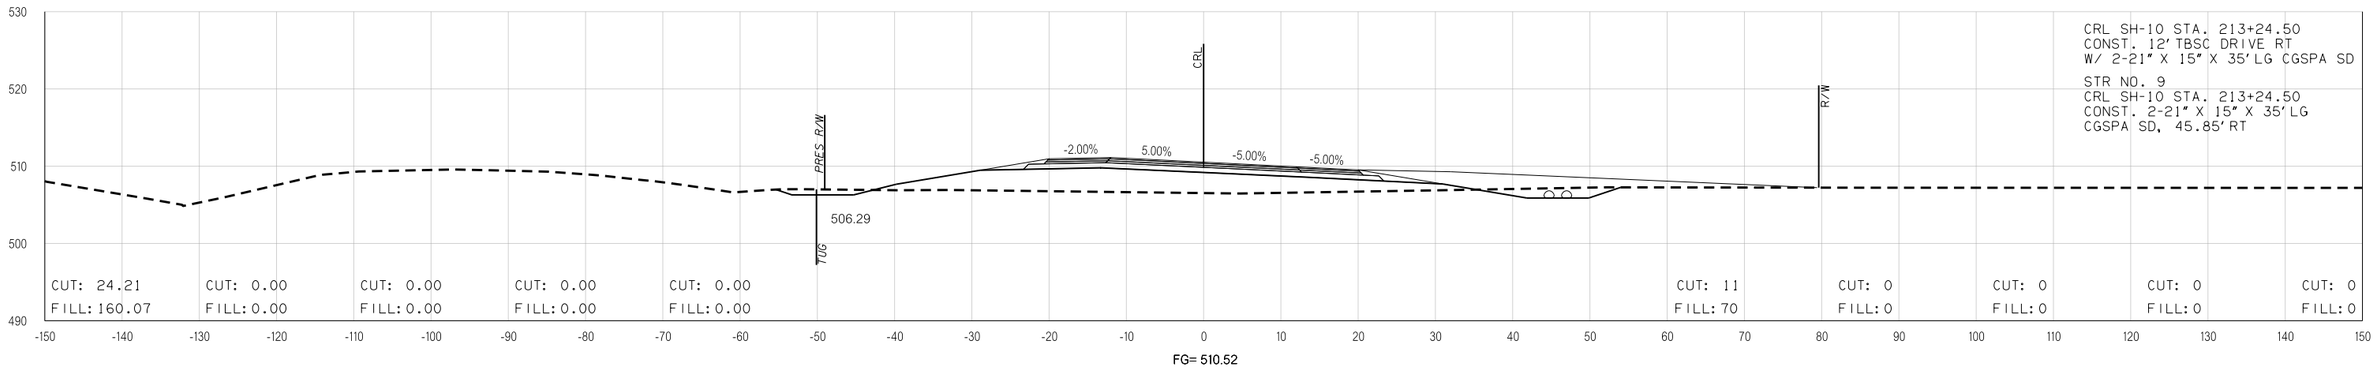

213+24.50

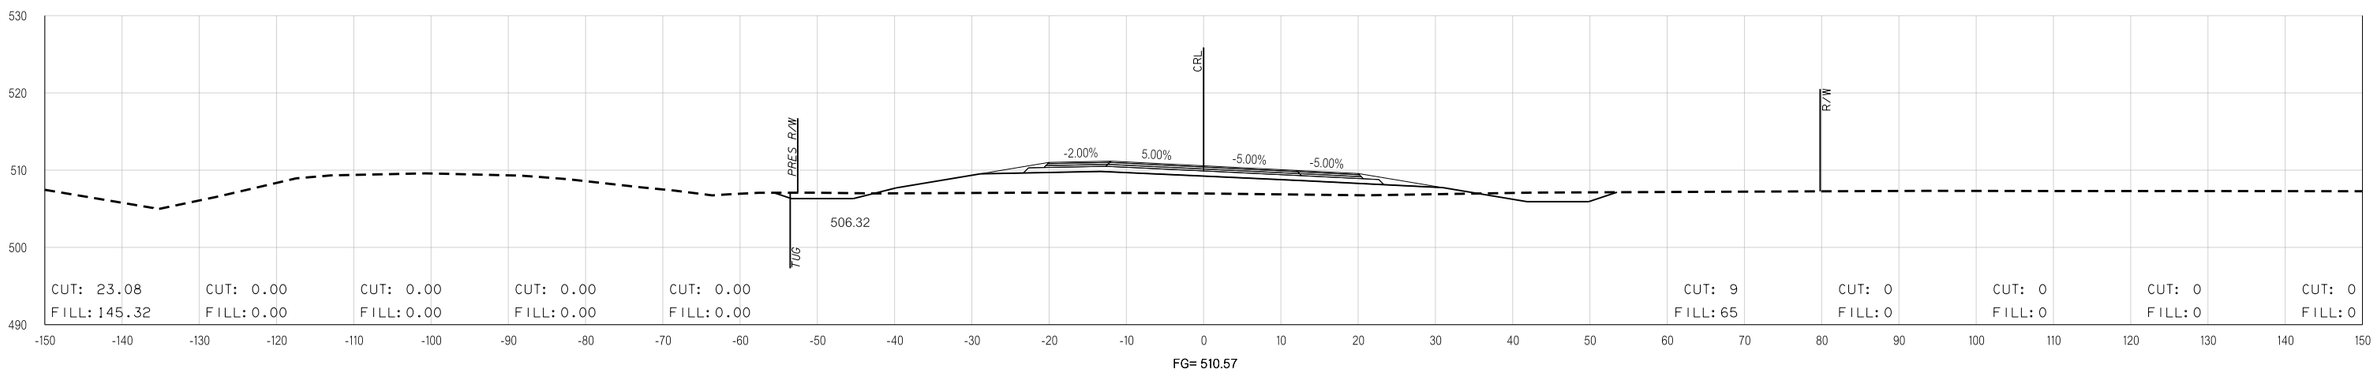

213+12.14
BEGIN FULL SUPERELEVATION

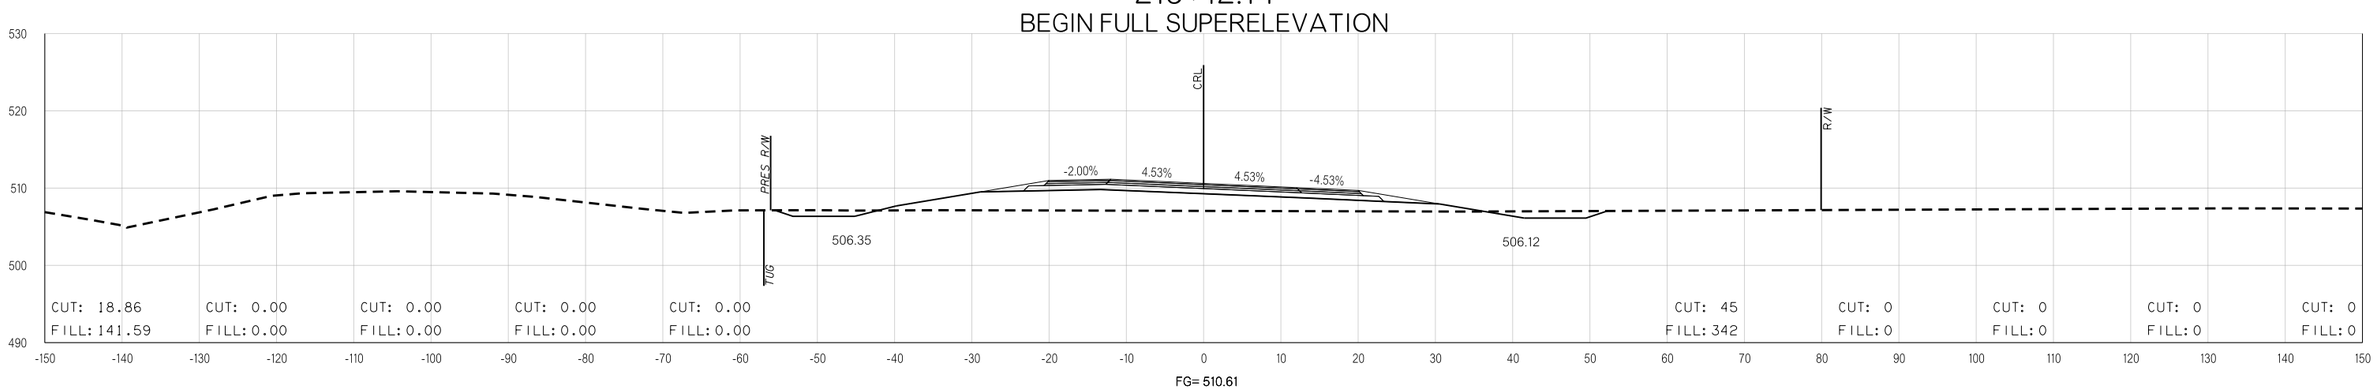

213+00.00

SH-10 REALIGNMENT

STATE JOB NO. 27956(04)
MUSKOGEE COUNTY SHEET NO. X58

Y:\Stillwater Branch\2795604\Plan Sheets\Cross Sections.dgn
07-18-16