7/12/2016
7:47:19 AM

OKLAHOMA DEPARTMENT OF TRANSPORTATION					
ODOT DIVISION	STATE	JOB PIECE No.	FISCAL YEAR	SHEET No.	TOTAL SHEETS
8	OKLA	27092(04)		33	143

REVISIONS	
DESCRIPTION	DATE

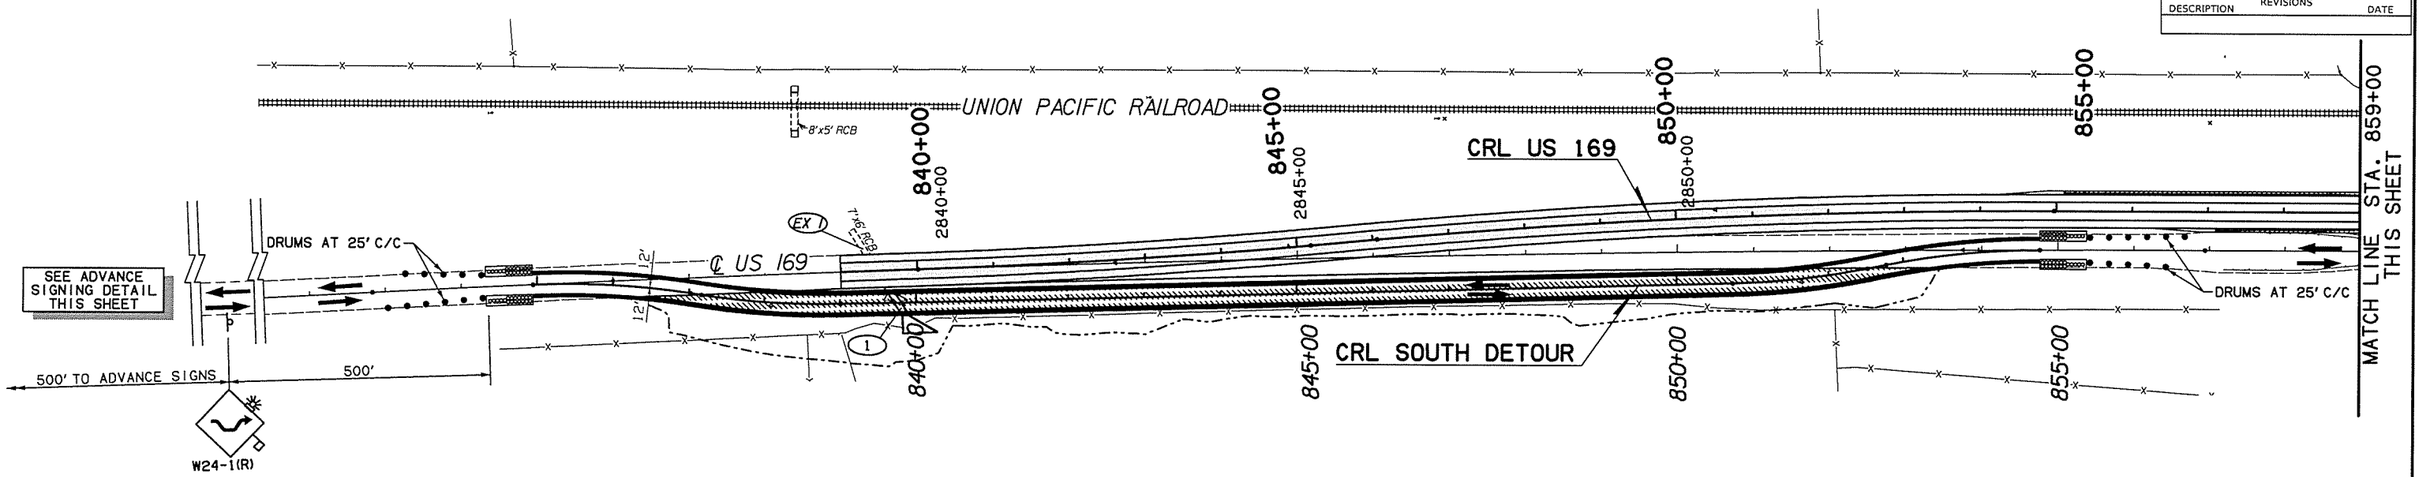

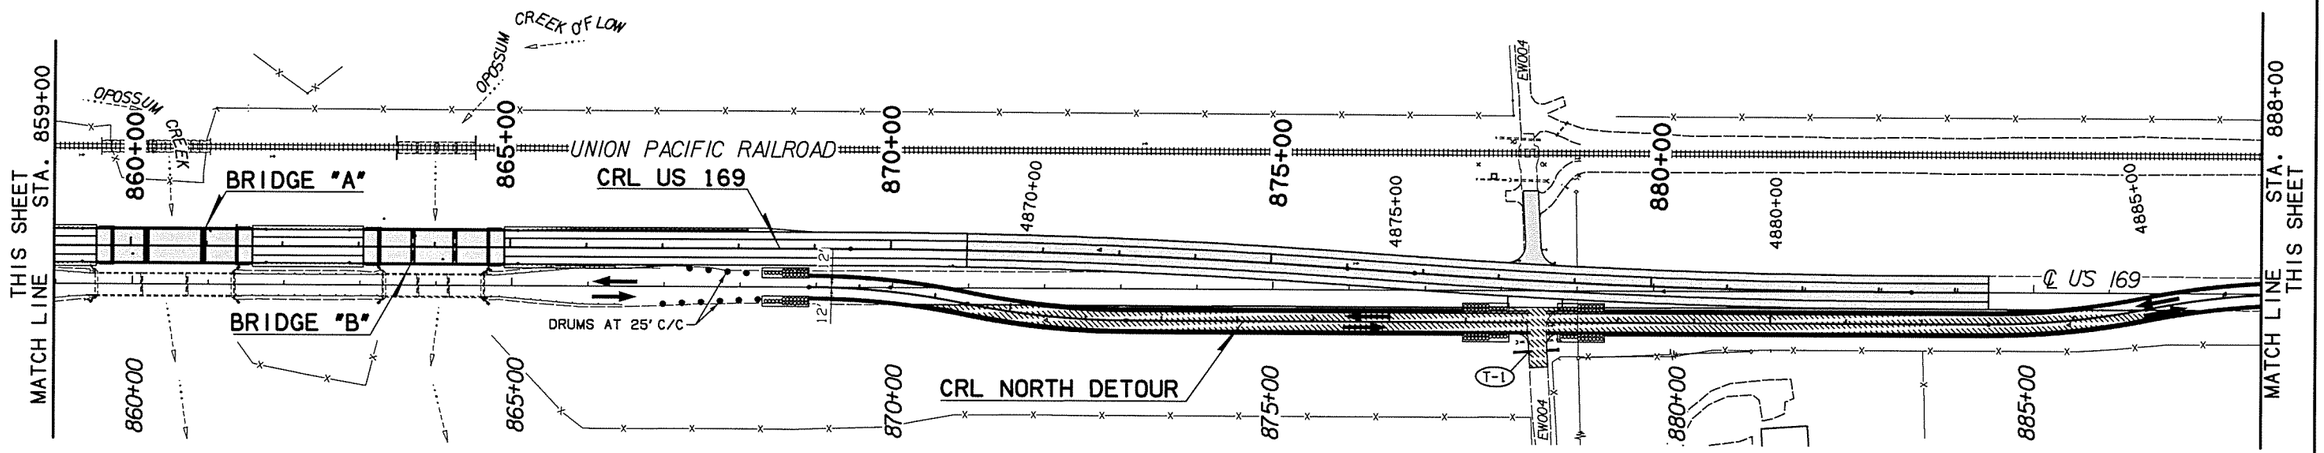

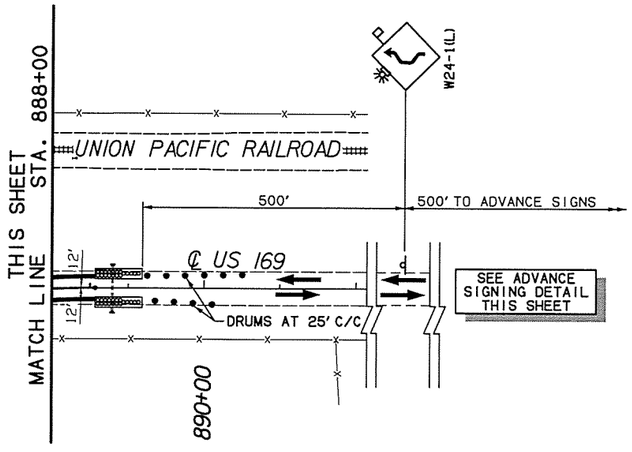

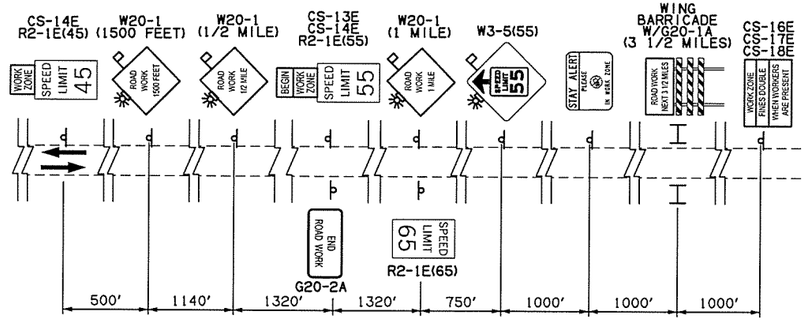

ADVANCE SIGNING DETAIL

TO BE PLACED AT EACH END
OF THE APPROACH TO THE PROJECT

LEGEND

- CONSTRUCTION
- TEMPORARY CONSTRUCTION
- COMPLETED CONSTRUCTION
- COMPLETED TEMPORARY CONSTRUCTION
- SIGN
- DRUMS
- WING BARRICADE
- TRAFFIC FLOW DIRECTION
- PORTABLE LONGITUDINAL BARRIER
- IMPACT ATTENUATOR

0 100 200
1"=100'

Design			
Drawn			
Checked			
Approved			
Squad			

US 169 OVER OPOSSUM CREEK — NOWATA COUNTY

SUGGESTED TRAFFIC CONTROL PHASE 2

Job Piece No. 27092(04) Sheet No. 33

P:\ECI\1650-TUL\CIV\25523II000_ODOT_US169Brdg\20_DESIGN\40_CAD_Opossum\DGN\C\27092(04)_C_Plan_TrafCon_02.dgn