REVISIONS		
REV. NO.	DESCRIPTION	DATE

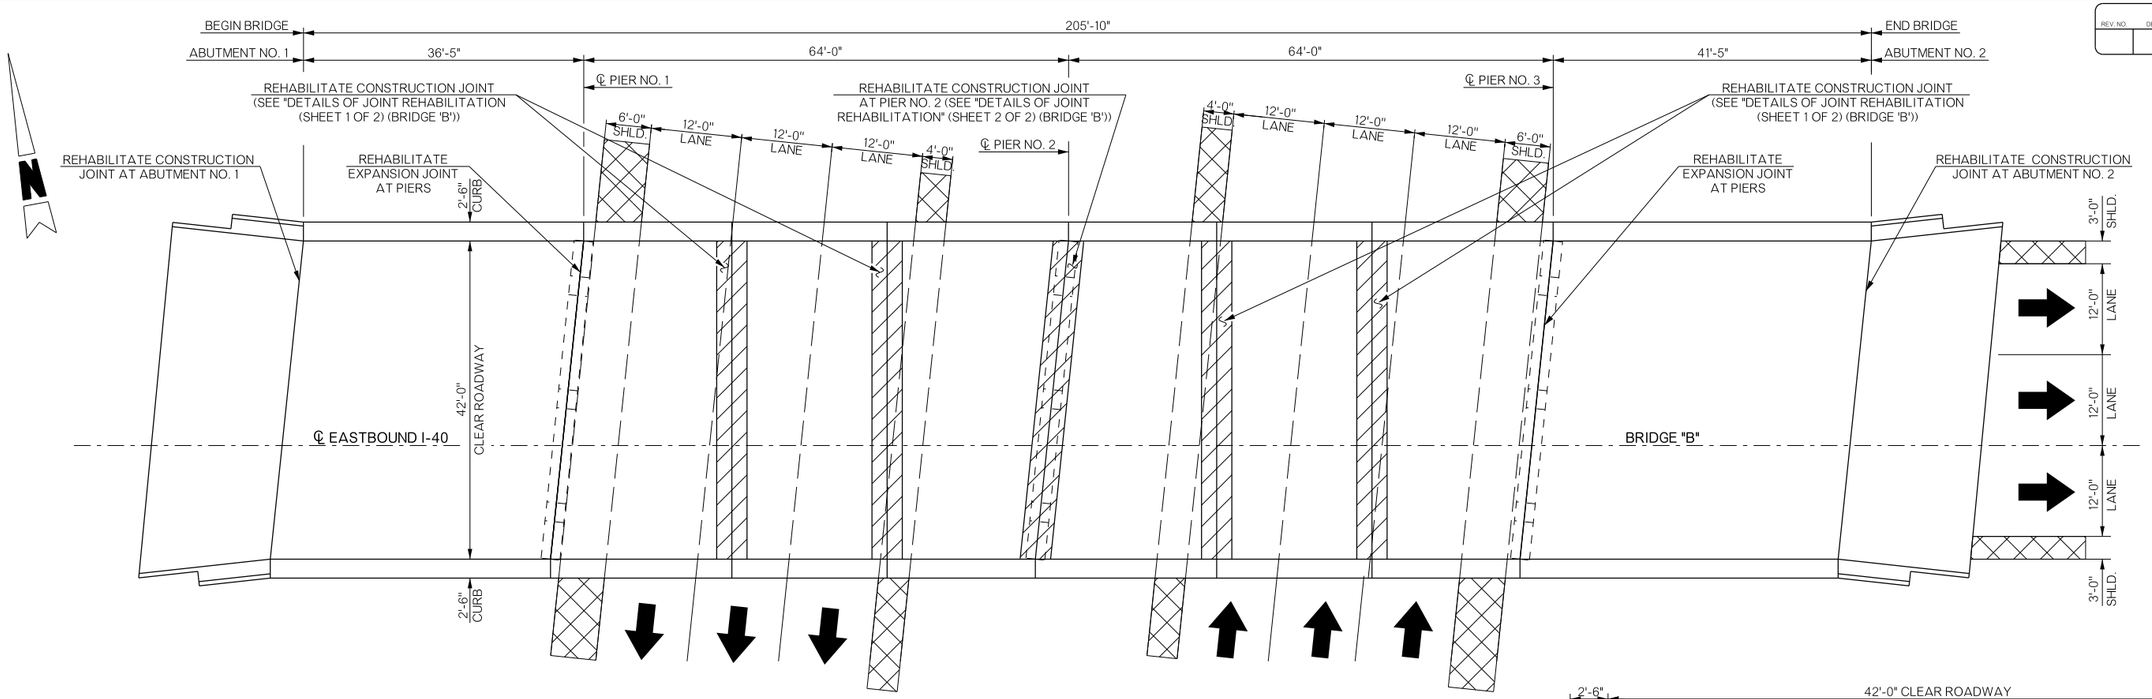

PLAN

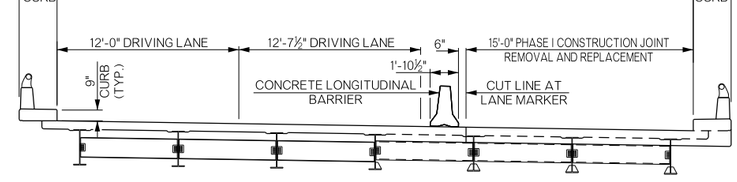

TYPICAL SECTION PHASE I

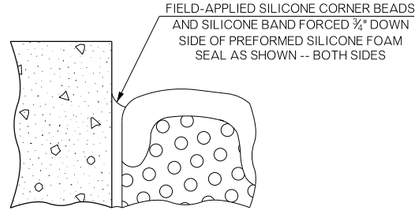

DETAIL 'A'

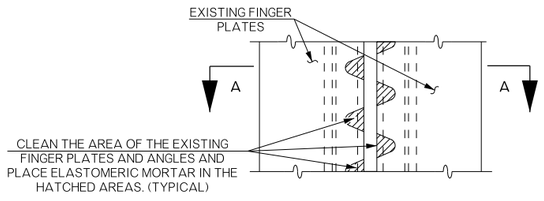

PLAN VIEW OF EXPANSION JOINT REHABILITATION AT PIER NO. 1 AND PIER NO. 3

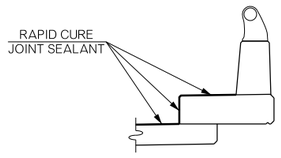

REHABILITATED JOINTS AT CURB

NOTE: PLACE RAPID CURE JOINT SEALANT ALONG THE TOP OF THE DECK, THE TRAFFIC FACE OF THE BRIDGE CURB, AND THE TOP OF THE SIDEWALK AS SHOWN WITH A HEAVY LINE.

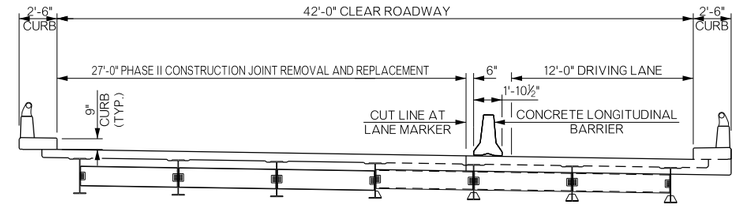

TYPICAL SECTION PHASE II

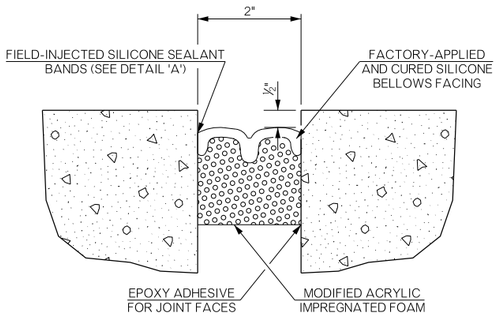

REHABILITATED CONSTRUCTION JOINT AT ABUTMENT NO. 1

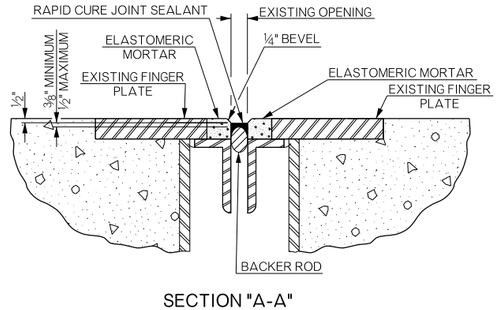

SECTION "A-A"

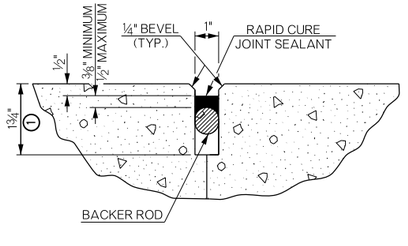

REHABILITATED CONSTRUCTION JOINT AT ABUTMENT NO. 2

① SAW TO THE DEPTH SHOWN TO PROVIDE CLEAN STRAIGHT SURFACES.

BRIDGE "B" OKMULGEE COUNTY
I-40 EASTBOUND OVER US-62

GENERAL PLAN, TYPICAL SECTION, AND DETAILS OF JOINT REHABILITATION (BRIDGE 'B')

Design	N/A	N/A
Detail	DPG	3/16
Check	TEE	6/16

Squad: HENSLEY
Engr.: DEFRANCO

STATE OF OKLAHOMA | DEPARTMENT OF TRANSPORTATION

JOB PIECE NO. 31694(04) SHEET NO. B004