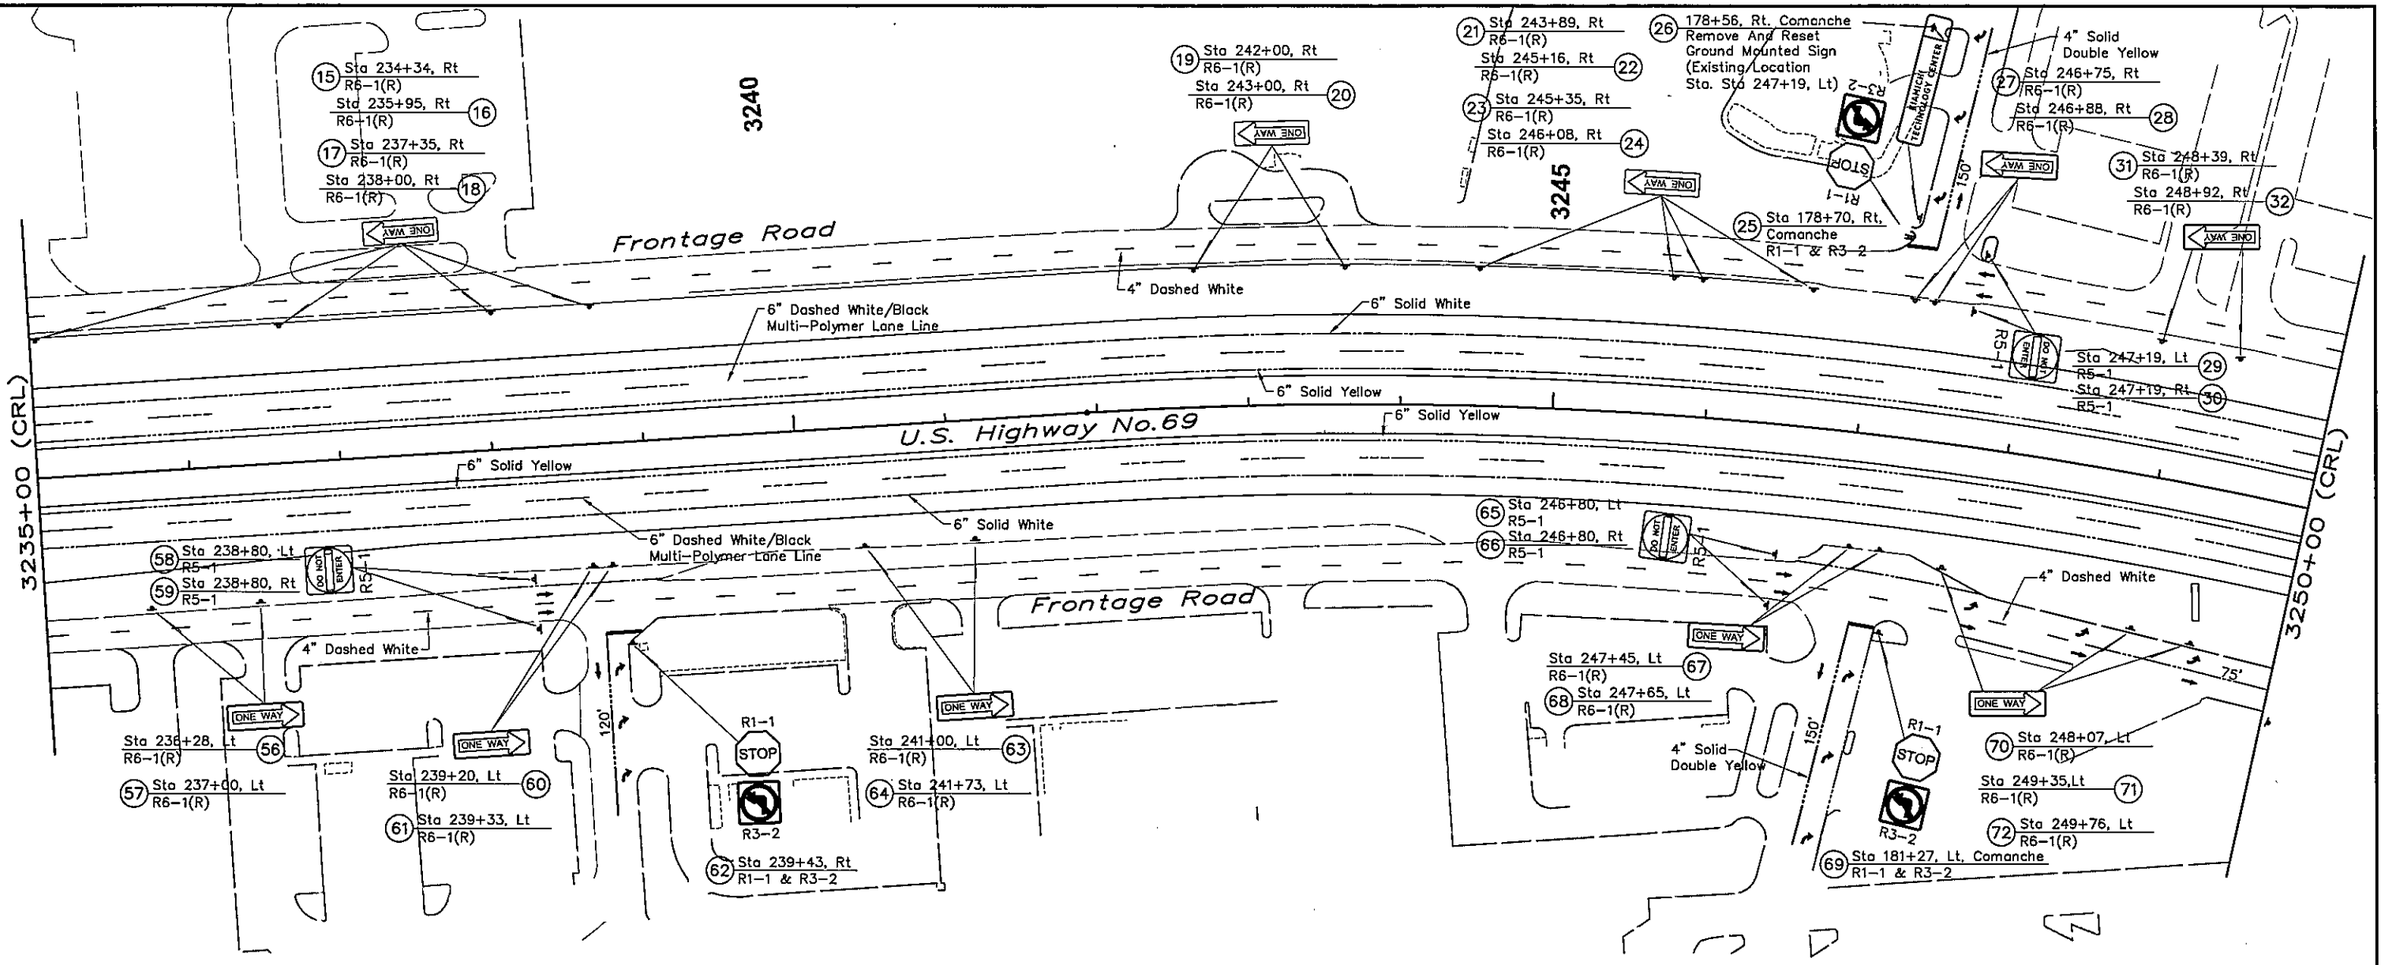

0 50 100 150

SCALE 1"=50'

NOTE

Pavement Marking Dimensions are not shown on plans. Reference shall be made to the latest copy of Standard Pavement Marking PM1, PM2, PM3, PM4, PM5, and PM6.

Legend for Pavement Marking & Signing

White Reflective Turn Arrow (Lt. or Rt.)	
White Reflective Word "ONLY"	ONLY
24" Solid White Reflective Stop Bar	
8" Solid White Reflective Crosswalk	
4" Solid Double Yellow Reflective Barrier Line	
4" or 6" Solid Yellow Reflective Barrier Line	
4" or 6" Solid White Reflective Edge Line	
4" Dashed White Reflective Lane Line (12' & 28')	
6" Dashed Lane Line (12' white, 12' black & 33')	
6" Dotted Muli-Polymer Lane Line (3' W, 3' B & 9')	
4" Dashed White Reflective Dual Turn Line (2' & 4')	
Permanent Sign Number, Location & Sign Type	(#)

REGISTERED PROFESSIONAL ENGINEER ROBIN D. SEWELL 16179 OKLAHOMA 7/18/16

Survey	CKS		U.S. 69 – COMANCHE AVENUE PITTSBURG COUNTY
Drawn	CKD		**PAVEMENT MARKING AND SIGNING PLAN**
Checked	CKE		**STA. 3235+00 TO STA. 3250+00**
Approved			JOB PIECE NO. 14999(04) SHEET NO. 89
Squad	C & K		

S:\Projects\ODOT\US 69 Comanche\Acaddwg\ACAD PROJECT 11\US69comb89-pms3235-3250R.dwg, 7/14/2016 11:05:34 AM