OKLAHOMA DEPARTMENT OF TRANSPORTATION					
FED. ROAD DIST. NO.	STATE	JOB PIECE NO.	FISCAL YEAR	SHEET NO.	TOTAL SHEETS
6	OKLA.	21899(04)			

REVISIONS	
DESCRIPTION	DATE
1 Updated Details & Added Aesthetics	08/22/2016

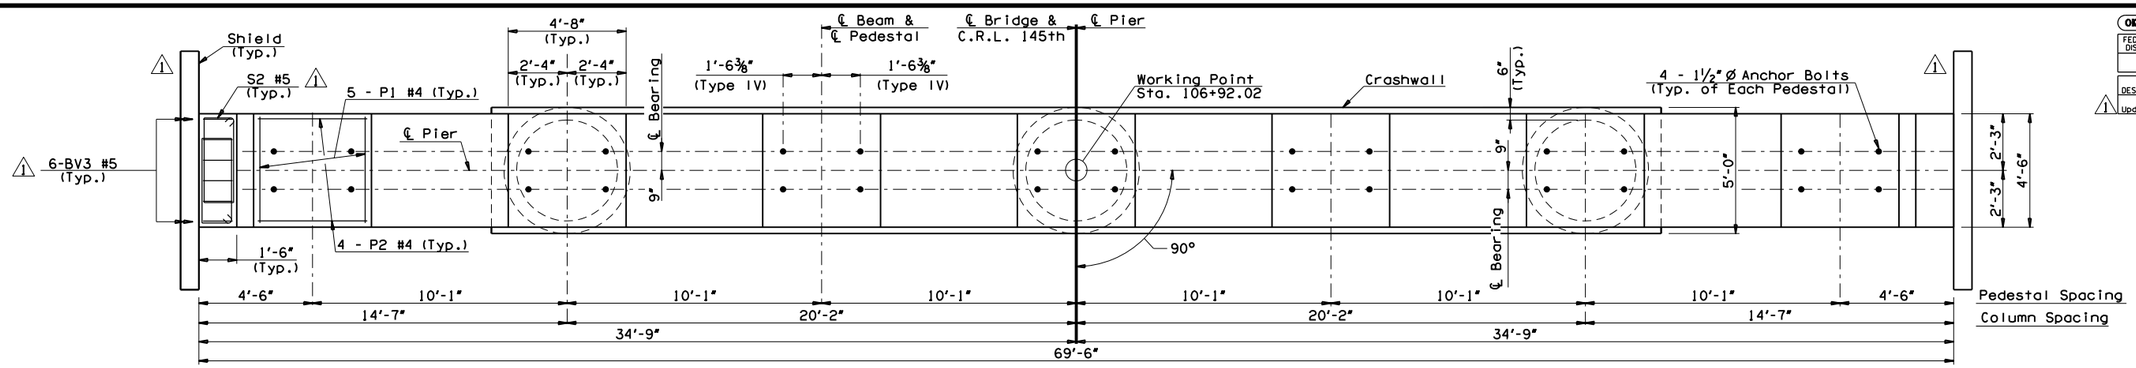

PLAN

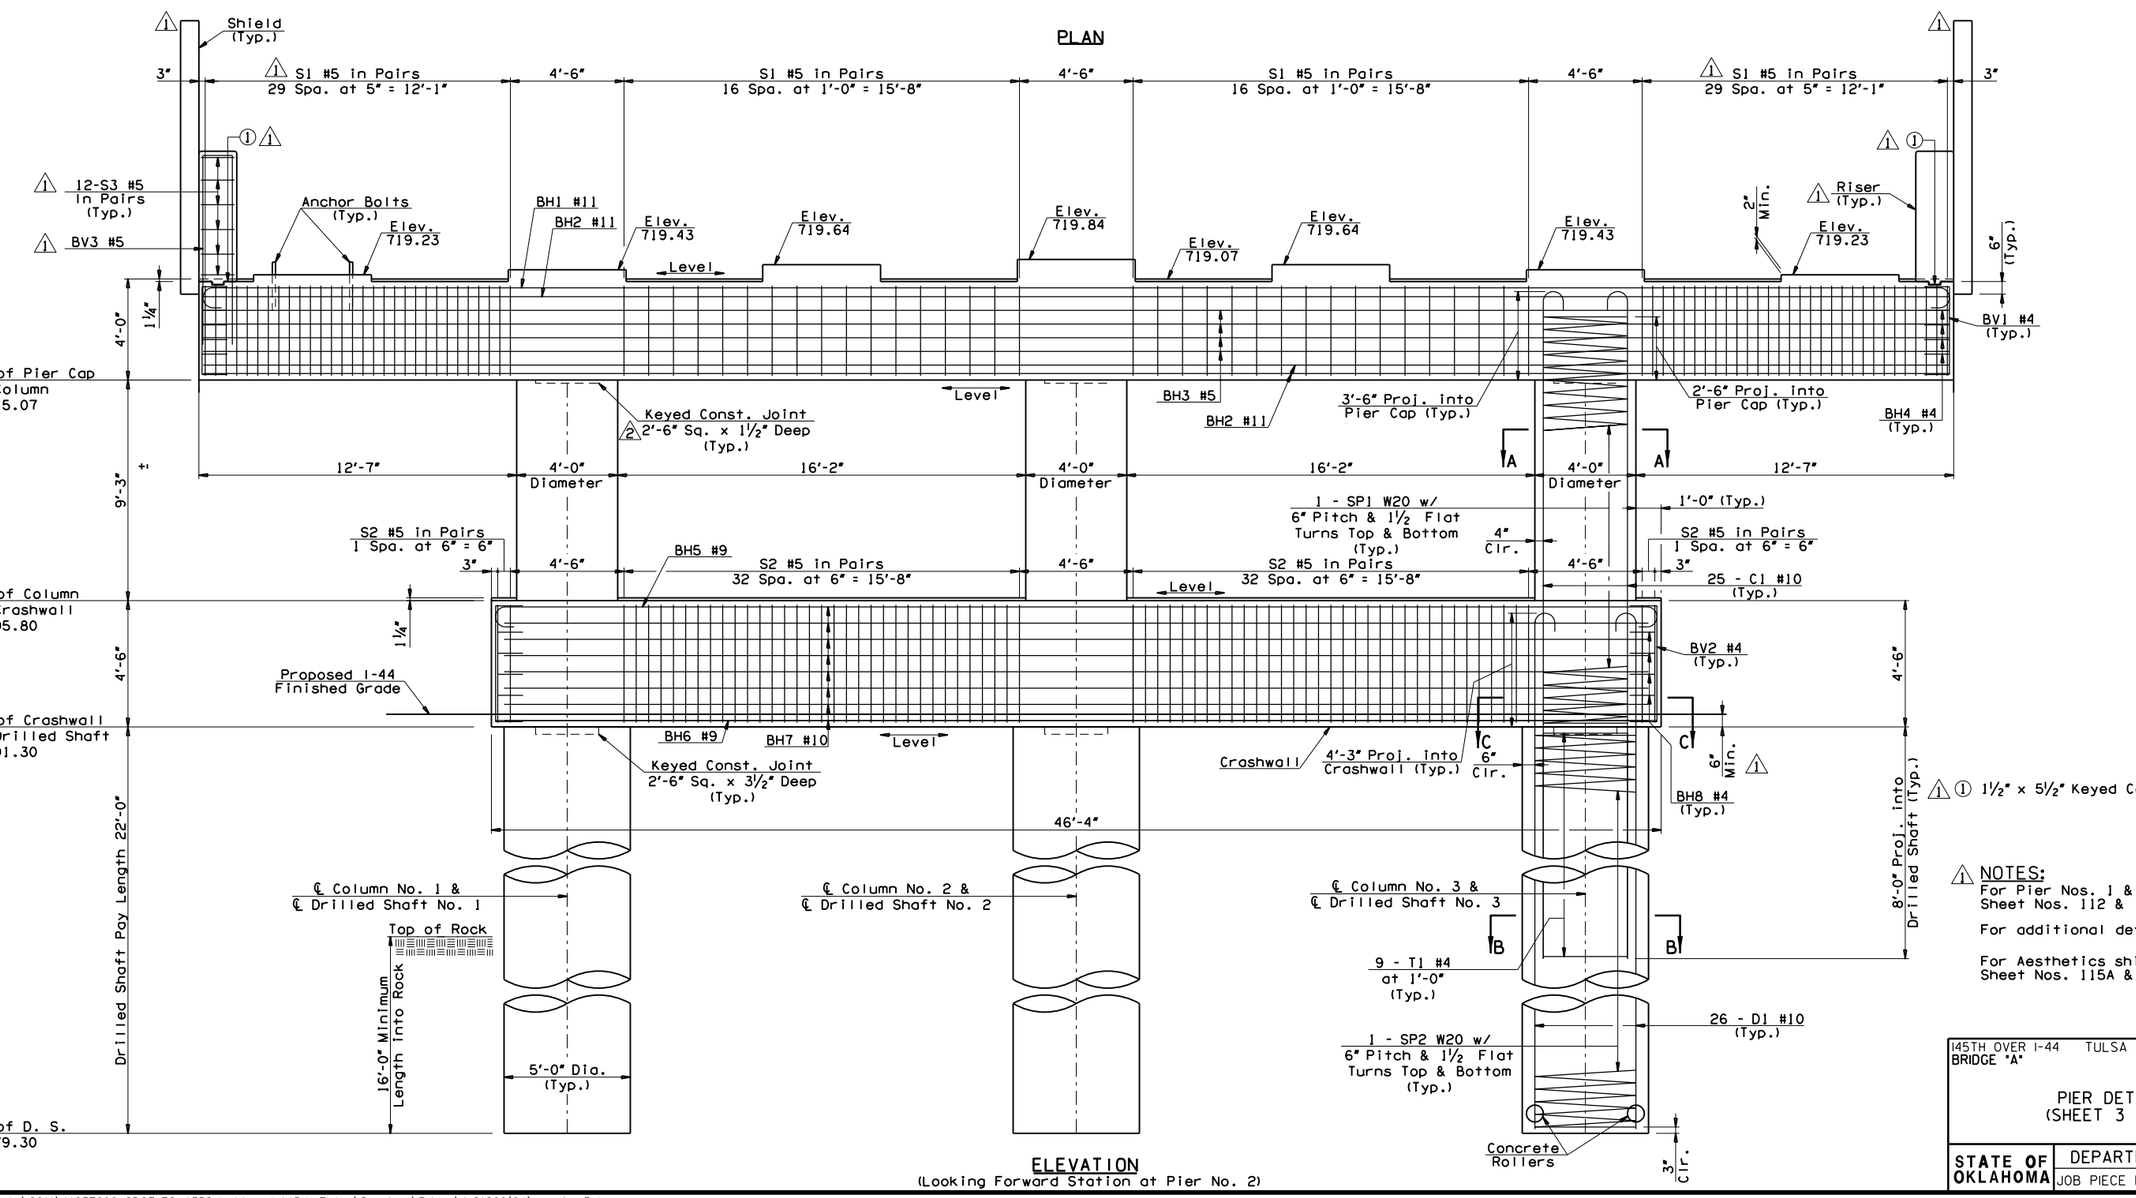

ELEVATION
(Looking Forward Station at Pier No. 2)

1 ① 1½" x 5½" Keyed Construction Joint.

1 NOTES:
For Pier Nos. 1 & 3 details see Sheet Nos. 112 & 113.

For additional details, see Sheet No. 115.

For Aesthetics shield details see Sheet Nos. 115A & 115B.

145TH OVER I-44 BRIDGE "A"	TULSA & ROGERS COUNTIES	DESIGN MJY 1/13	
		DETAIL MJY 1/13	
PIER DETAILS (SHEET 3 OF 6) 1		CHECK BRT 2/13	GARVER
STATE OF OKLAHOMA	DEPARTMENT OF TRANSPORTATION	JOB PIECE NO. 21899(04)	SHEET NO. 114