NO./NO.	DESCRIPTION	REMARKS	DATE
1	PAGE ADDED		8/22/16

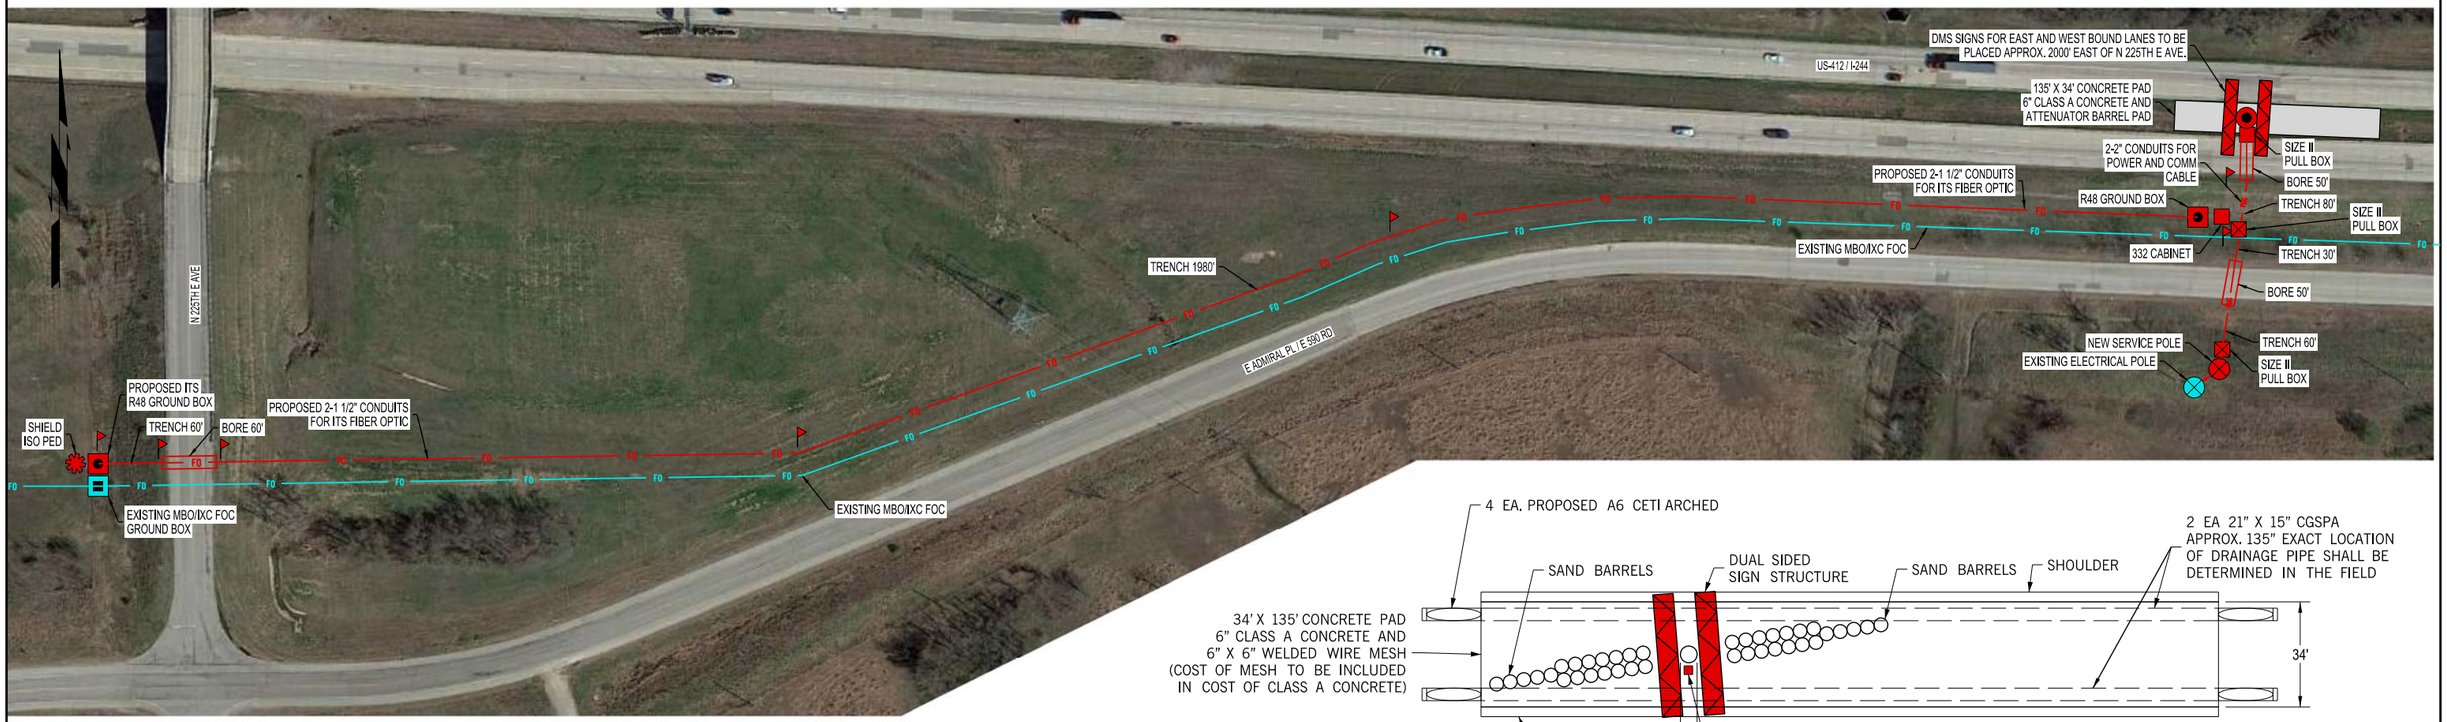

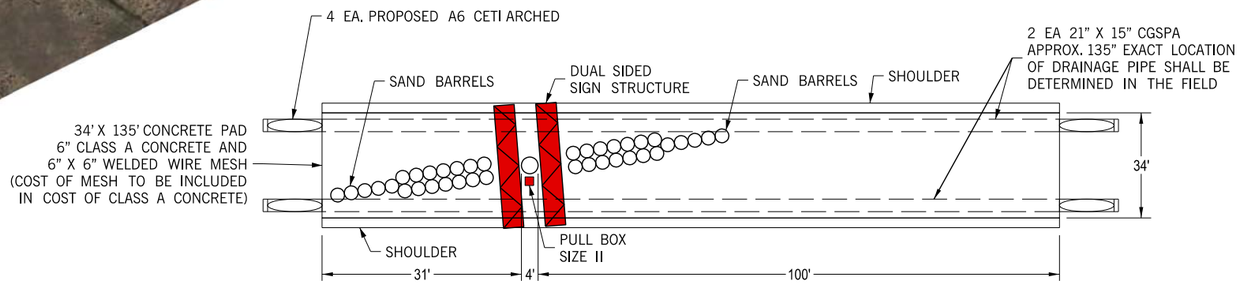

SAND BARREL & DRAINAGE DETAIL
(NOT TO SCALE)

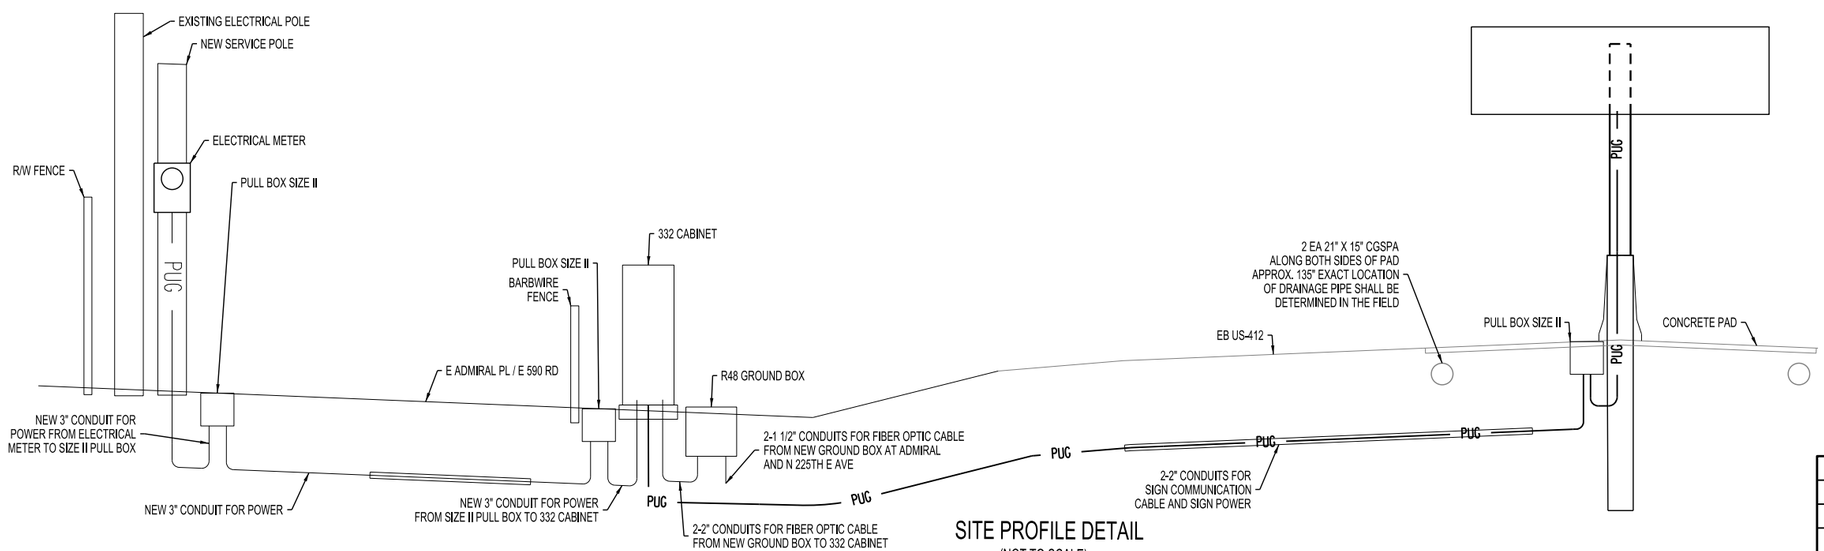

SITE PROFILE DETAIL
(NOT TO SCALE)

- ITS PROPOSED DMS
- ITS PROPOSED SERVICE POLE
- ITS PROPOSED R48
- ITS PROPOSED PULL BOX TYPE II
- ITS PROPOSED ISOLATION PEDESTAL
- ITS PROPOSED 332 CABINET
- ITS EXISTING POWER POLE
- FIBER OPTIC PROPOSED ROUTE SIGN
- FO — ITS PROPOSED FIBER OPTIC CONDUIT
- FO — EXISTING FIBER OPTIC CONDUIT (BY OTHERS)
- PUC — ITS PROPOSED POWER & COMMUNICATION CONDUIT

DESIGN	JEK	5/16
DRAWN	JEK	5/16
CHECKED	JDS	5/16
MAINTENANCE DIV. JARED SCHWENNESEN		

OKLAHOMA DEPARTMENT OF TRANSPORTATION
MAINTENANCE DIVISION - I.T.S. BRANCH

ITS SITE DETAIL
I-44 & N 225TH E AVE

STATE JOB NO. 21899(04) SHEET NO. ITS-12

DIVISION 8 TULSA & ROGERS COUNTIES