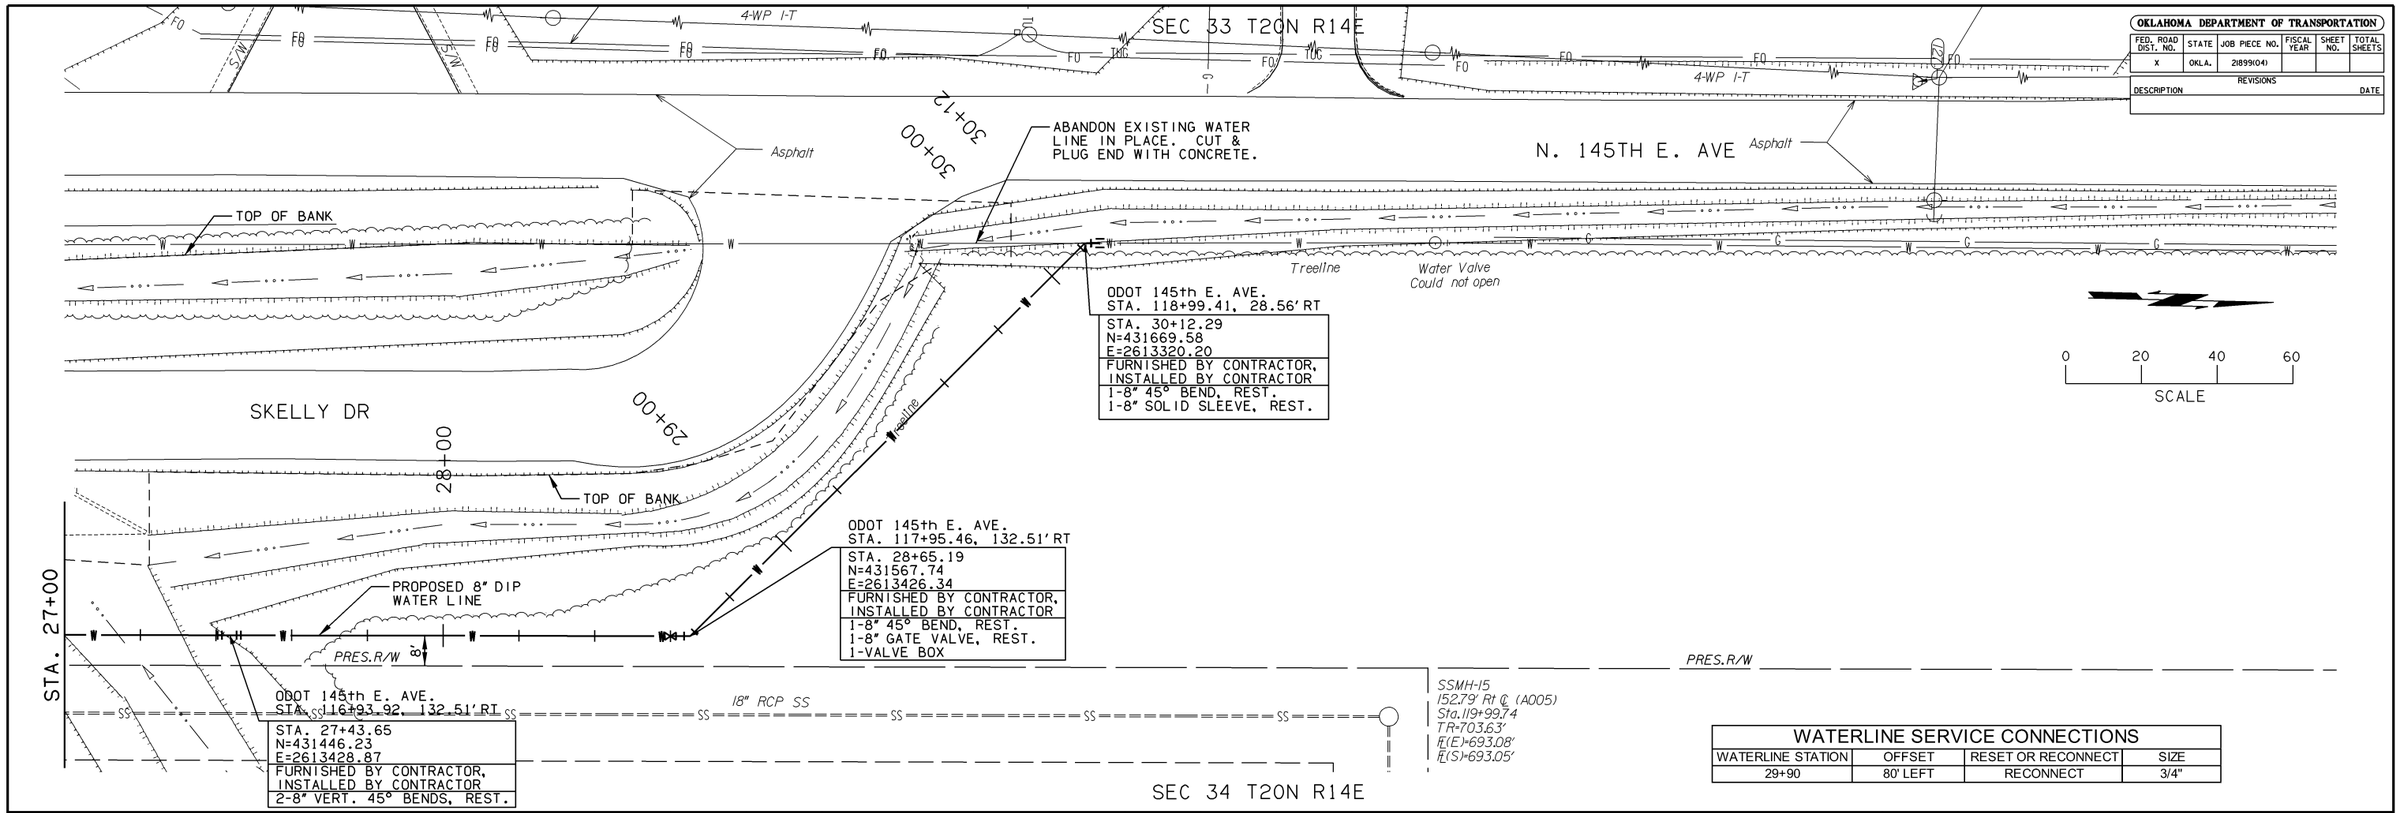

WATERLINE SERVICE CONNECTIONS			
WATERLINE STATION	OFFSET	RESET OR RECONNECT	SIZE
29+90	80' LEFT	RECONNECT	3/4"

OKLAHOMA DEPARTMENT OF TRANSPORTATION

FED. ROAD DIST. NO.	STATE	JOB PIECE NO.	FISCAL YEAR	SHEET NO.	TOTAL SHEETS
X	OKLA.	21899(04)			

REVISIONS

DESCRIPTION	DATE

ATLAS PAGE NO. 296, 297, 369, 370

CITY OF TULSA ENGINEERING SERVICES DEPARTMENT | TMUA-W 14-01 | ES 2014-02

SECTION MANAGER	ZTM	6/15	DESIGN	CML	12/14
FIELD MANAGER	SDR	6/2015	DRAWN	MAM	12/14
DEPUTY DIRECTOR	HAS	7/15	CHECKED	CML	4/15
RECOMMENDED: W & S DIRECTOR	CE	8/15	APPROVED		
APPROVED: CITY ENGINEER	PDZ	8/15	SQUAD	GARVER	

TULSA & ROGERS COUNTIES

WATER LINE RELOCATION
(SHEET 4 OF 9)

STATE JOB NO. 21899(04) SHEET NO. W-7