OKLAHOMA DEPARTMENT OF TRANSPORTATION					
FED. ROAD DIST. NO.	STATE	JOB PIECE NO.	FISCAL YEAR	SHEET NO.	TOTAL SHEETS
6	OKLA.	21899(04)			

REVISIONS

DESCRIPTION	DATE

LEGEND

MAINLINE	PHASE 1A	PHASE 4	PHASE 7	PHASE 10
EXISTING GROUND	PHASE 2	PHASE 6-1	PHASE 8	
	PHASE 3	PHASE 6-2	PHASE 9	

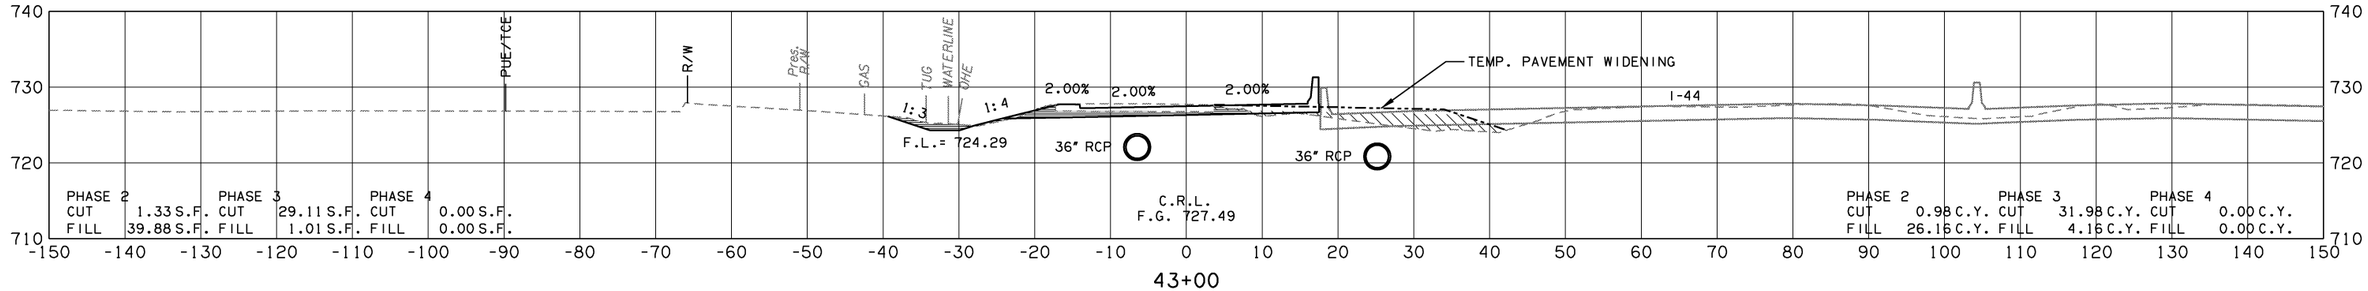

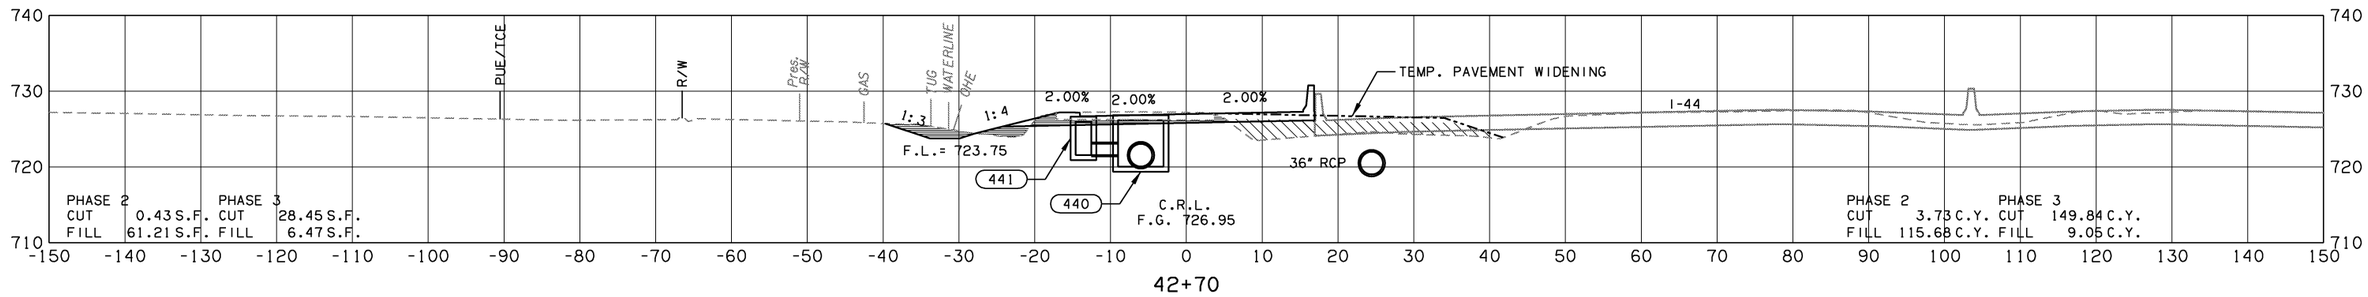

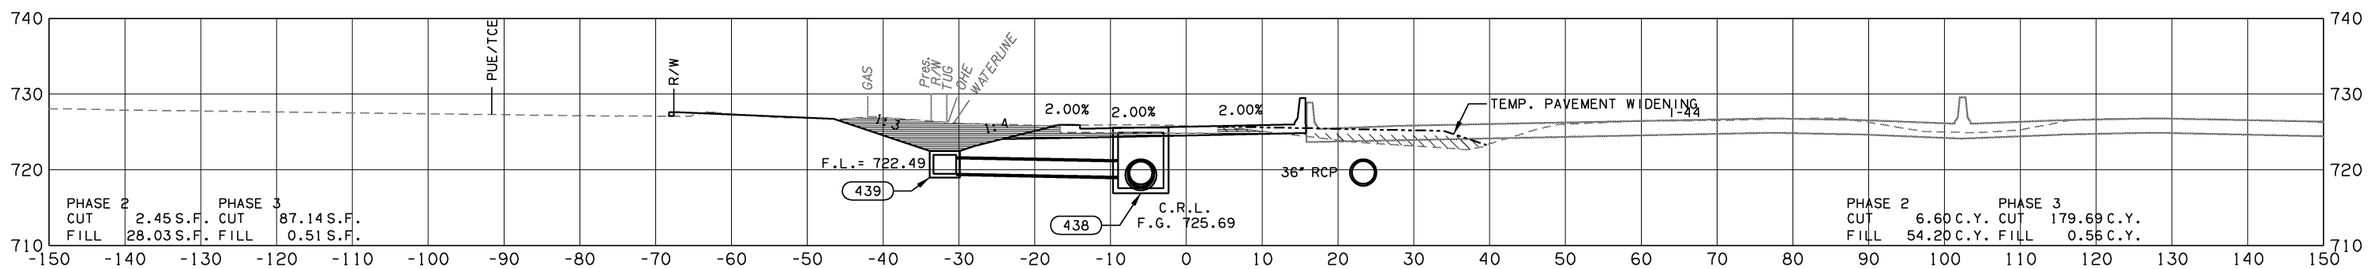

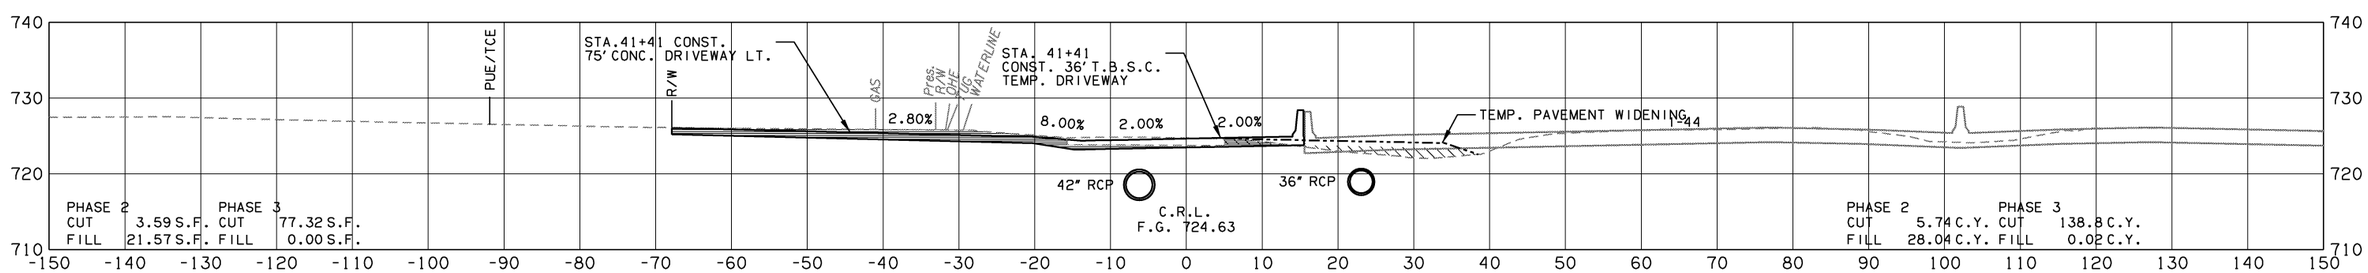

SKELLY DR.

STATE JOB NO. 21899(04)	SHEET NO. X68