| OKLAHOMA DEPARTMENT OF TRANSPORTATION | | | | | |
|---|---|---|---|---|---|
| FED. ROAD DIST. NO. | STATE | JOB PIECE NO. | FISCAL YEAR | SHEET NO. | TOTAL SHEETS |
| 6 | OKLA. | 29775(04) | | | |

REVISIONS

| DESCRIPTION | DATE |
|---|---|
| | |

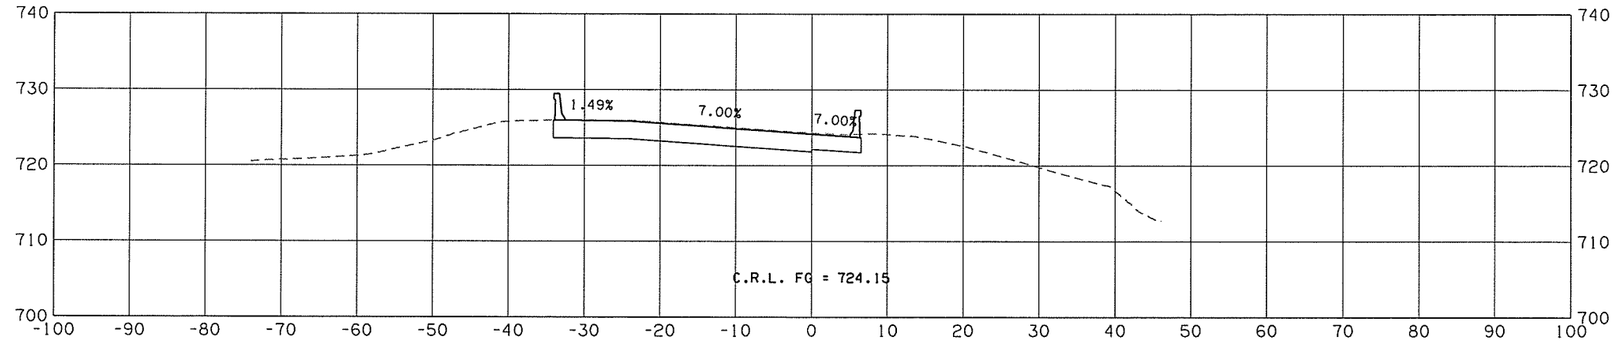


336+00

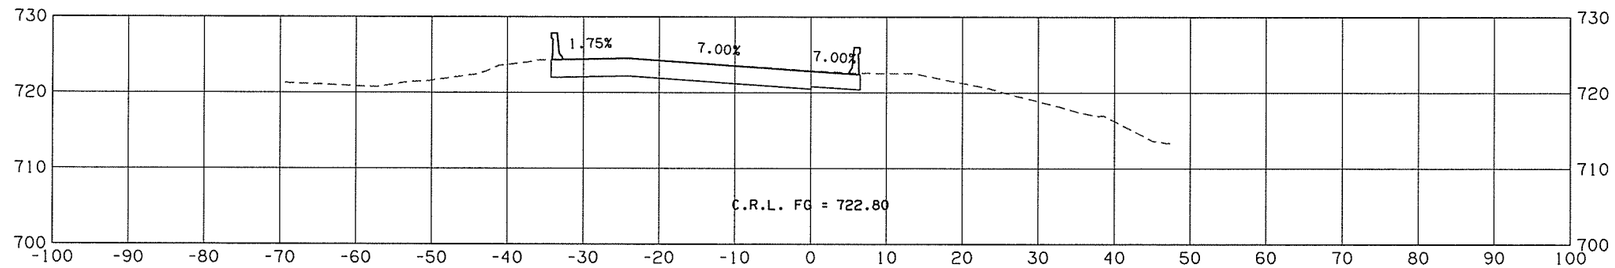


335+50

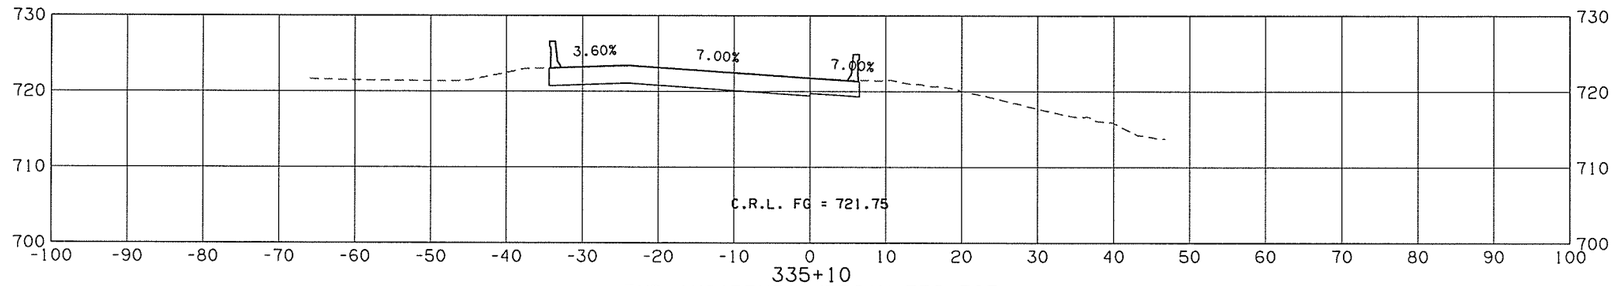


335+10
END INCIDENTAL/BEGIN PROJECT

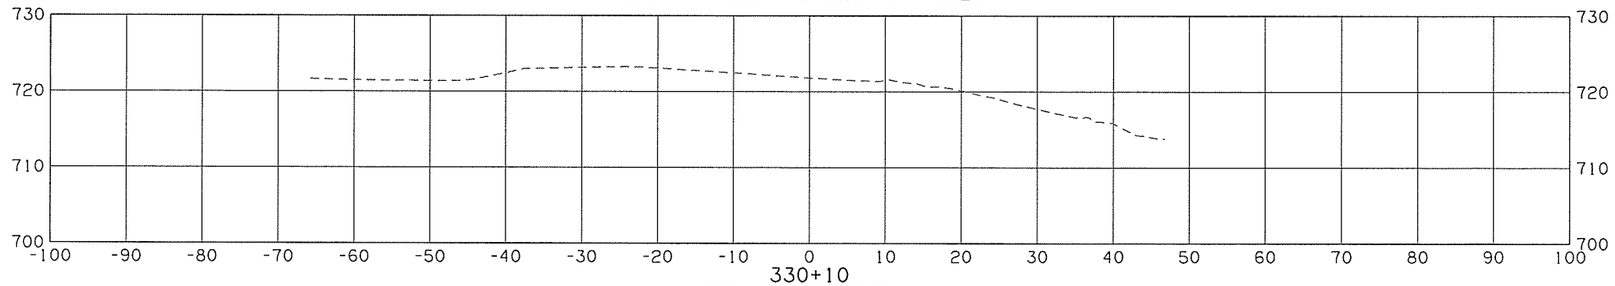


330+10
BEGIN INCIDENTAL

SCALE:
HORIZ.: 1"=50'
VERT.: 1"=5'

STATE JOB NO. 29775(04) SHEET NO. X1