OKLAHOMA DEPARTMENT OF TRANSPORTATION					
FED. ROAD DIST. NO.	STATE	JOB PIECE NO.	FISCAL YEAR	SHEET NO.	TOTAL SHEETS
6	OKLA.	29775(04)			

REVISIONS

DESCRIPTION	DATE

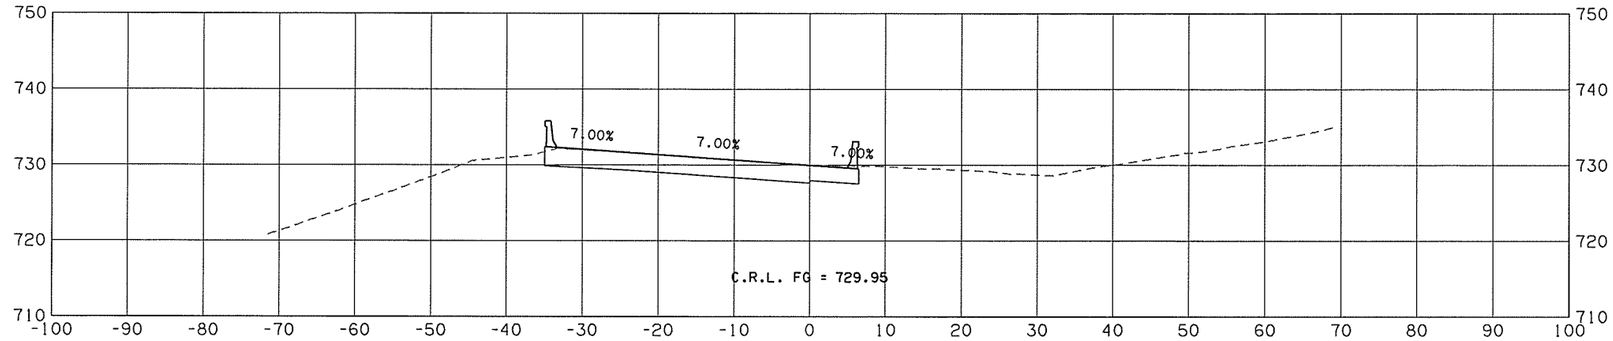

339+27

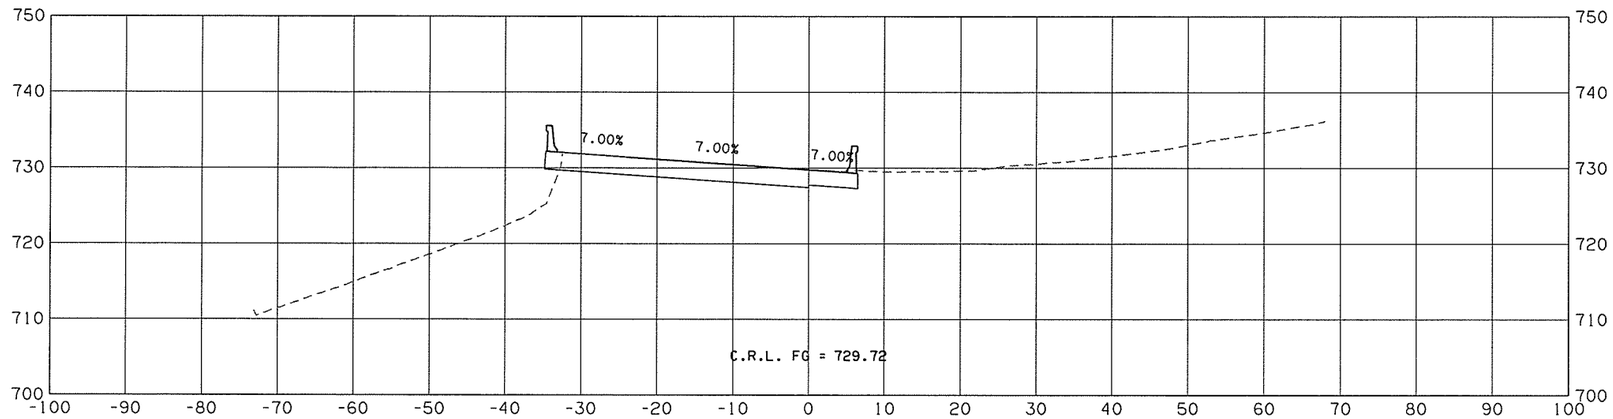

339+00

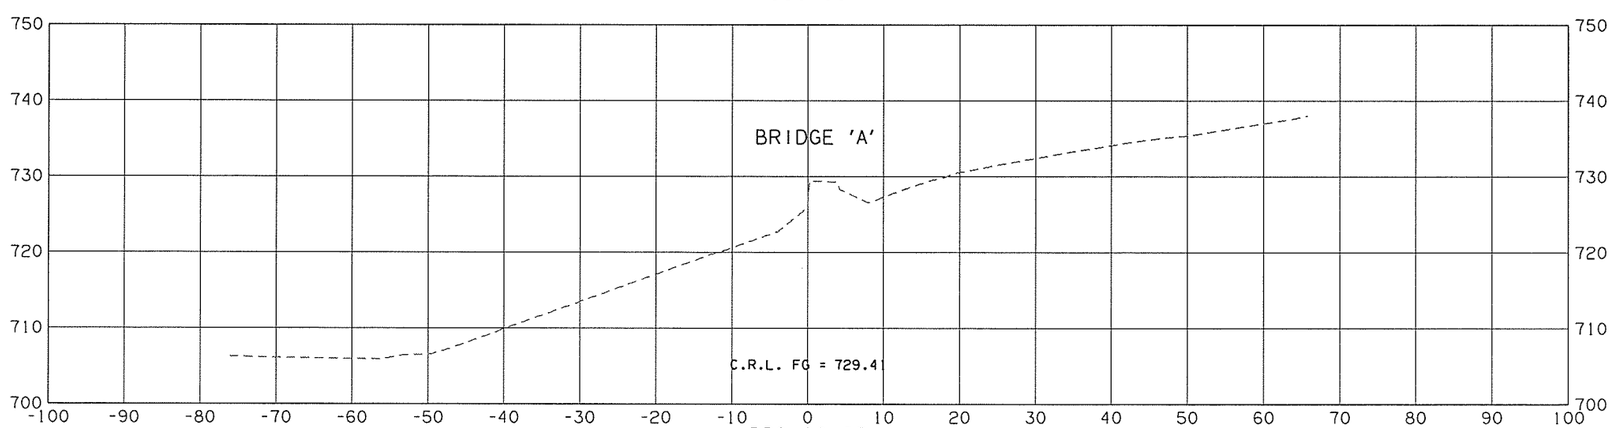

338+69.03
END BRIDGE 'A'

SCALE:
HORIZ.: 1"=50'
VERT.: 1"=5'

STATE JOB NO. 29775(04) SHEET NO. X3