OKLAHOMA DEPARTMENT OF TRANSPORTATION					
FED. ROAD DIST. NO.	STATE	JOB PIECE NO.	FISCAL YEAR	SHEET NO.	TOTAL SHEETS
6	OKLA.	29775(04)			

REVISIONS

DESCRIPTION	DATE

SCALE:
HORIZ.: 1"=50'
VERT.: 1"=5'

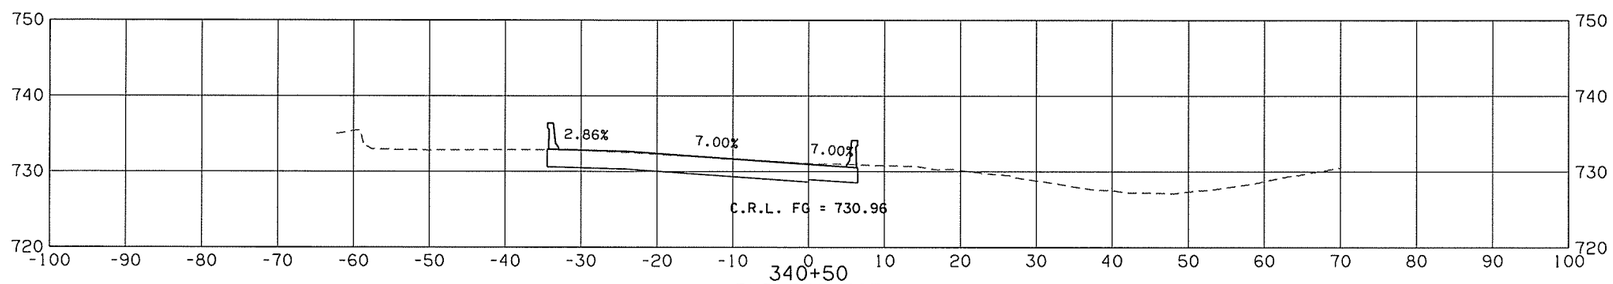

340+50
END PROJECT
BEGIN INCIDENTAL

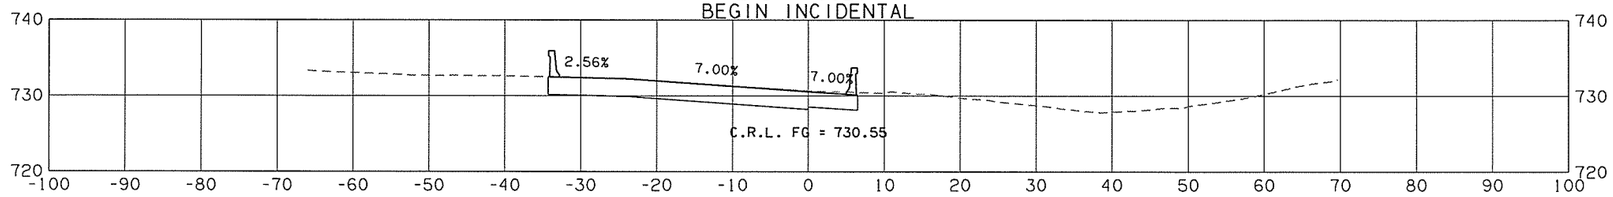

340+00

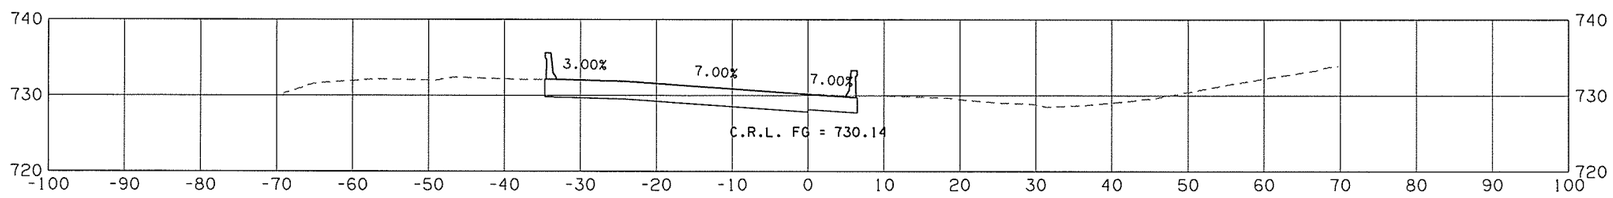

339+50

STATE JOB NO. 29775(04) SHEET NO. X4