OKLAHOMA DEPARTMENT OF TRANSPORTATION

FED. ROAD DIST. NO.	STATE	STATE JOB NO.	FISCAL YEAR	SHEET NO.	TOTAL SHEETS
	OKLA	29289(04)		X10	

REVISIONS	
DESCRIPTION	DATE

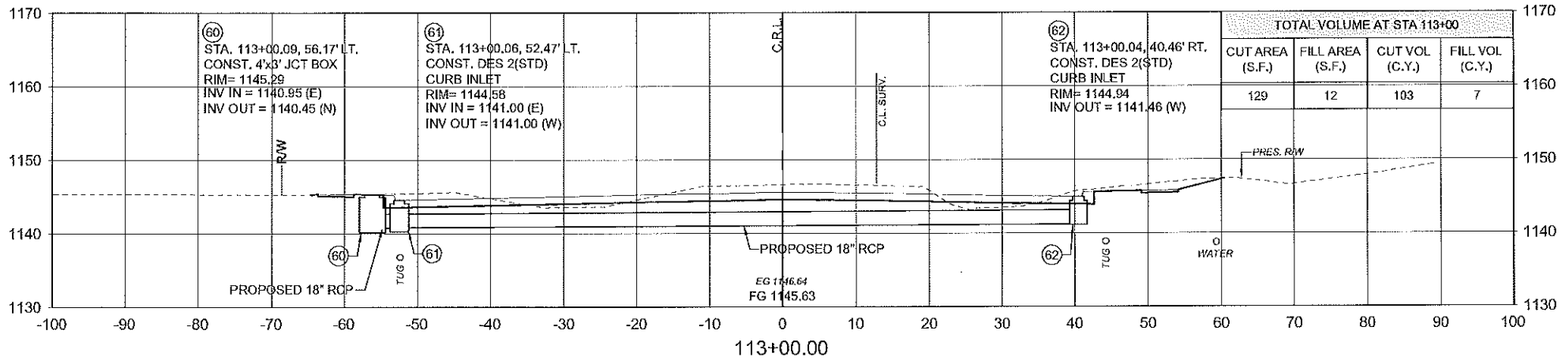

113+00.00

TOTAL VOLUME AT STA 113+00			
CUT AREA (S.F.)	FILL AREA (S.F.)	CUT VOL (C.Y.)	FILL VOL (C.Y.)
129	12	103	7

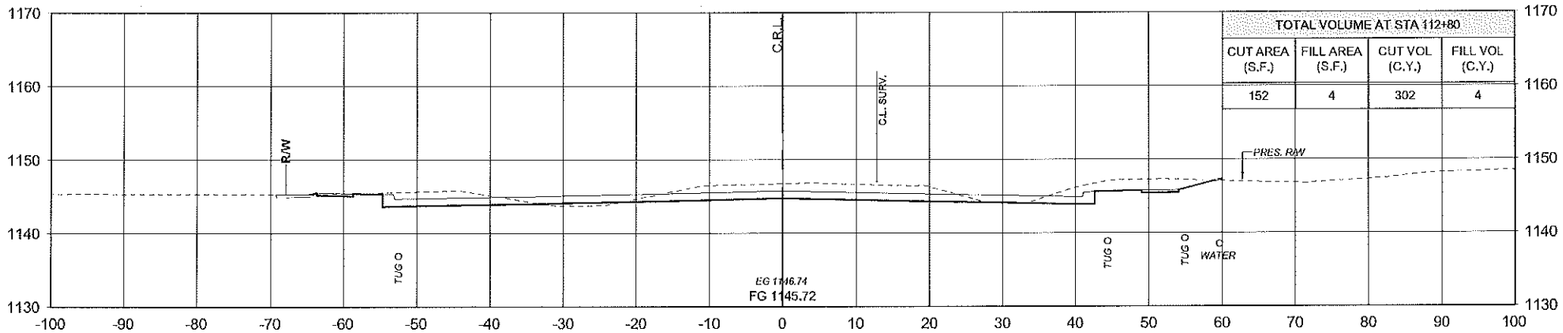

112+80.16

TOTAL VOLUME AT STA 112+80			
CUT AREA (S.F.)	FILL AREA (S.F.)	CUT VOL (C.Y.)	FILL VOL (C.Y.)
152	4	302	4

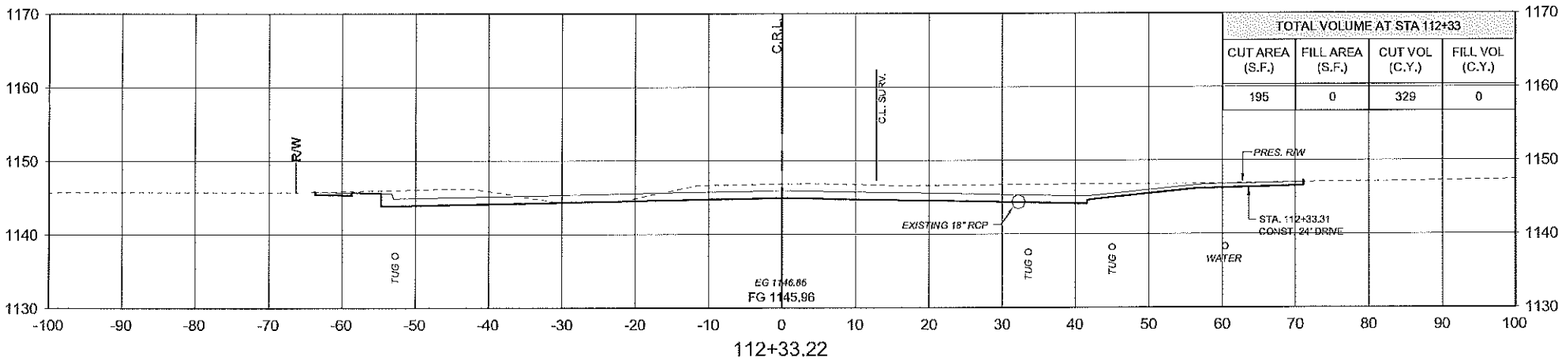

112+33.22

TOTAL VOLUME AT STA 112+33			
CUT AREA (S.F.)	FILL AREA (S.F.)	CUT VOL (C.Y.)	FILL VOL (C.Y.)
195	0	329	0

12th AVE. SE

STATE JOB NO. 29289(04) SHEET NO. X10

CLEVELAND COUNTY

2/15/2017 4:59:22 PM - PA\85120\31-08512-13001\CAD\SHEETFILES\CROSS SECTIONS.DWG - RODRIGUEZ, AMY