OKLAHOMA DEPARTMENT OF TRANSPORTATION

FED. ROAD DIST. NO.	STATE	STATE JOB NO.	FISCAL YEAR	SHEET NO.	TOTAL SHEETS
	OKLA	29289(04)		X13	

REVISIONS	
DESCRIPTION	DATE

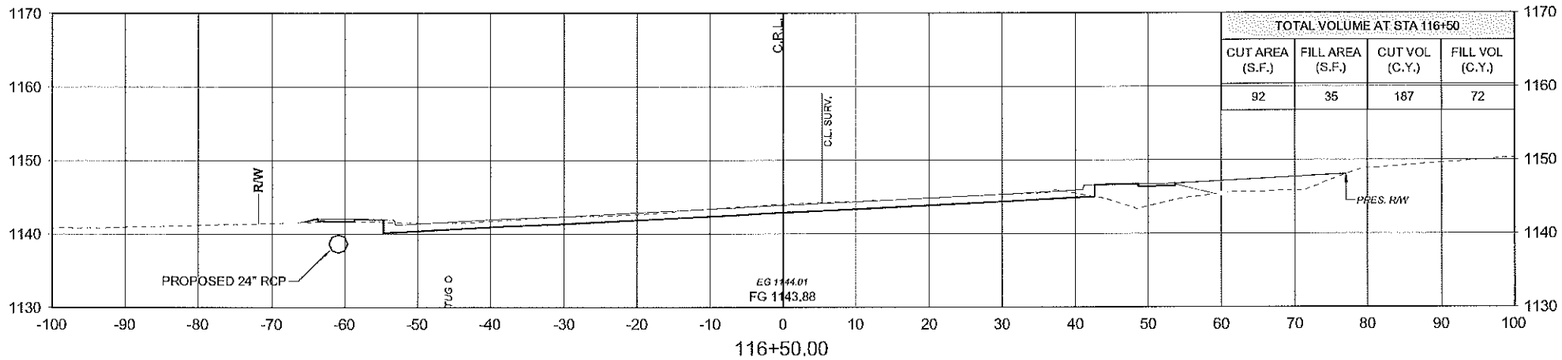

116+50.00

TOTAL VOLUME AT STA 116+50			
CUT AREA (S.F.)	FILL AREA (S.F.)	CUT VOL (C.Y.)	FILL VOL (C.Y.)
92	35	187	72

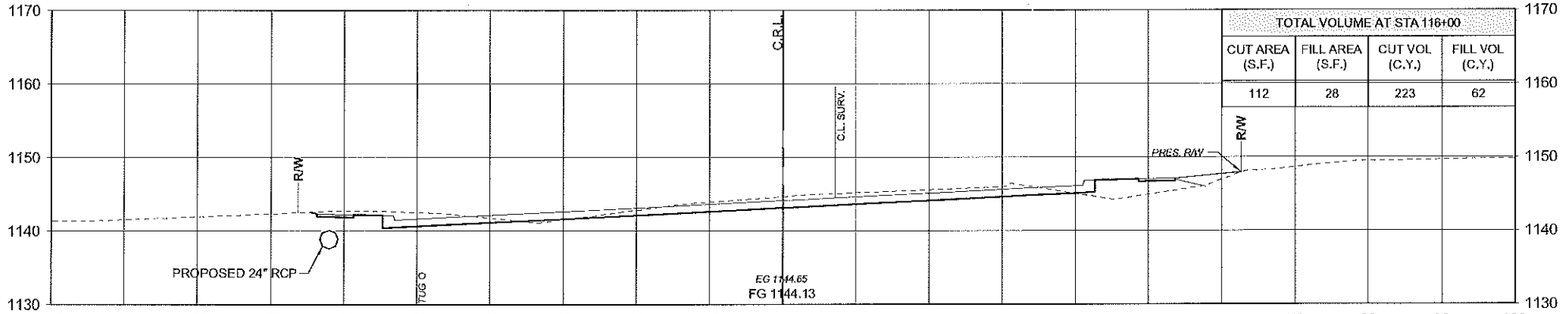

116+00.00

TOTAL VOLUME AT STA 116+00			
CUT AREA (S.F.)	FILL AREA (S.F.)	CUT VOL (C.Y.)	FILL VOL (C.Y.)
112	28	223	62

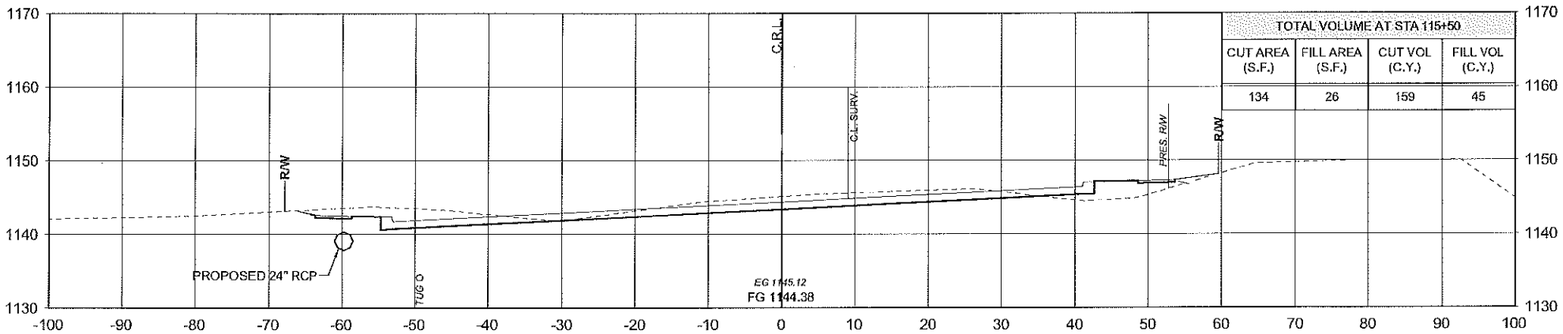

115+50.00

TOTAL VOLUME AT STA 115+50			
CUT AREA (S.F.)	FILL AREA (S.F.)	CUT VOL (C.Y.)	FILL VOL (C.Y.)
134	26	159	45

12th AVE. SE

STATE JOB NO. 29289(04) SHEET NO. X13

CLEVELAND COUNTY

2/16/2017 5:00:25 PM - P:\086-21-31-08512-13001\CAD\SHEET FILES\CROSS SECTIONS.DWG - RODRIGUEZ, AMY