FED. ROAD. DIST. NO.	PROJECT NO.	SHEET NO.	TOTAL SHEETS
6		R027	130

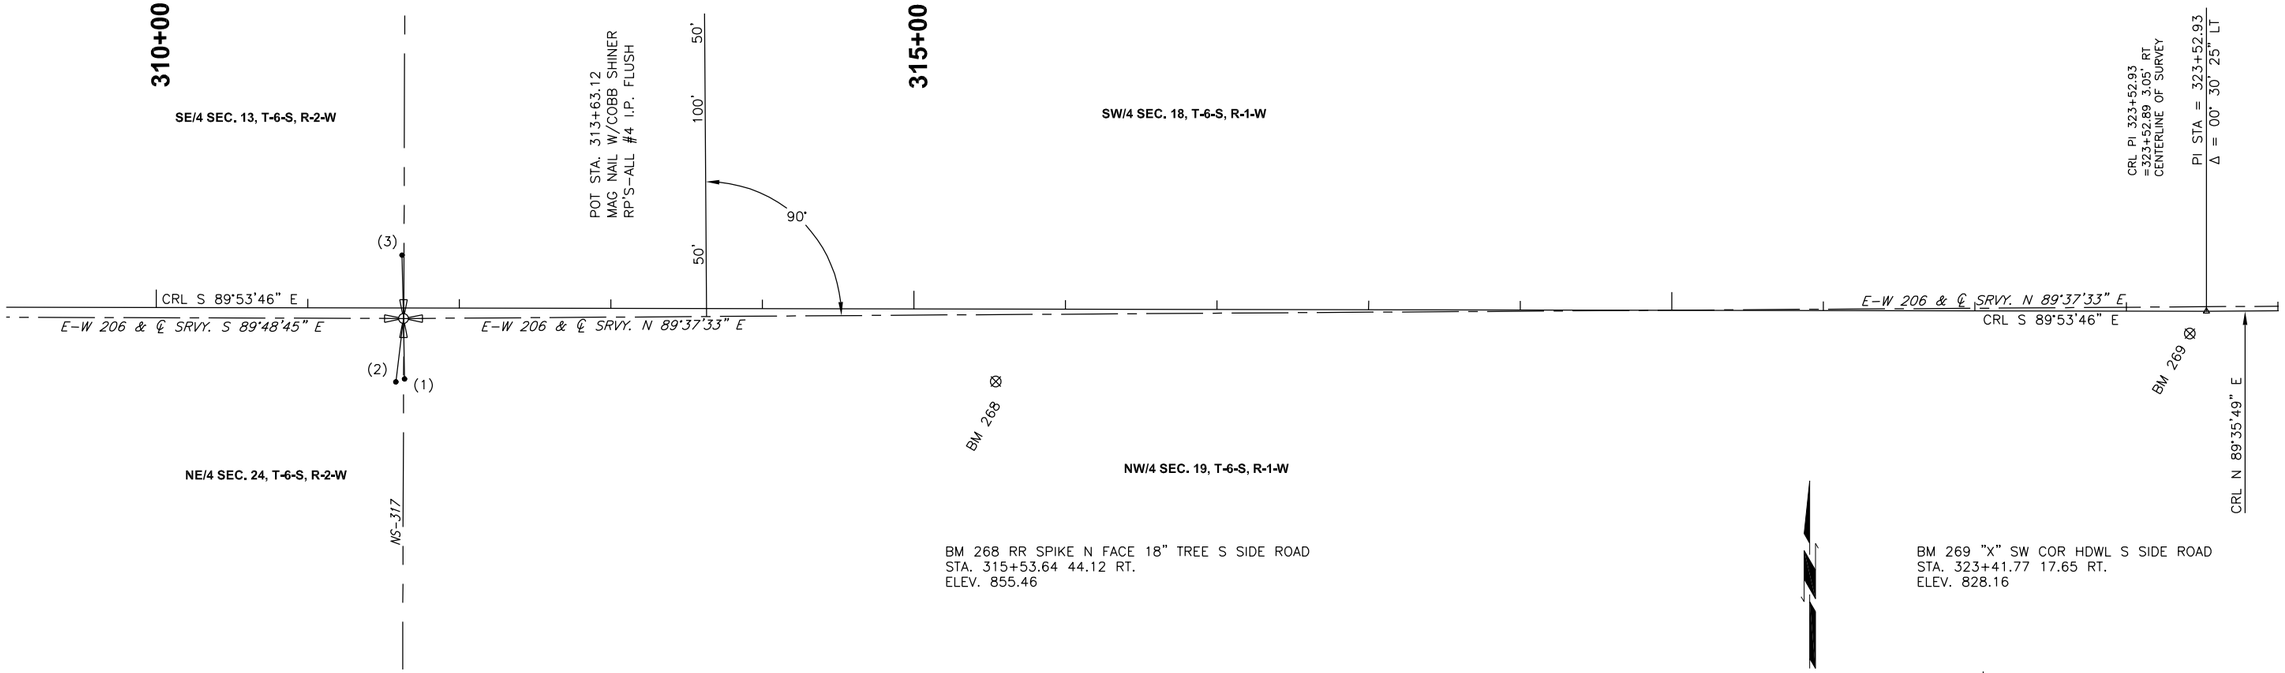

OSWALT ROAD LOVE COUNTY

ALIGNMENT DATA SHEET
SHEET 8 OF 11

JOB PIECE NO. 25447(04) SHEET NO. R027