REVISIONS		
REV. NO.	DESCRIPTION	DATE

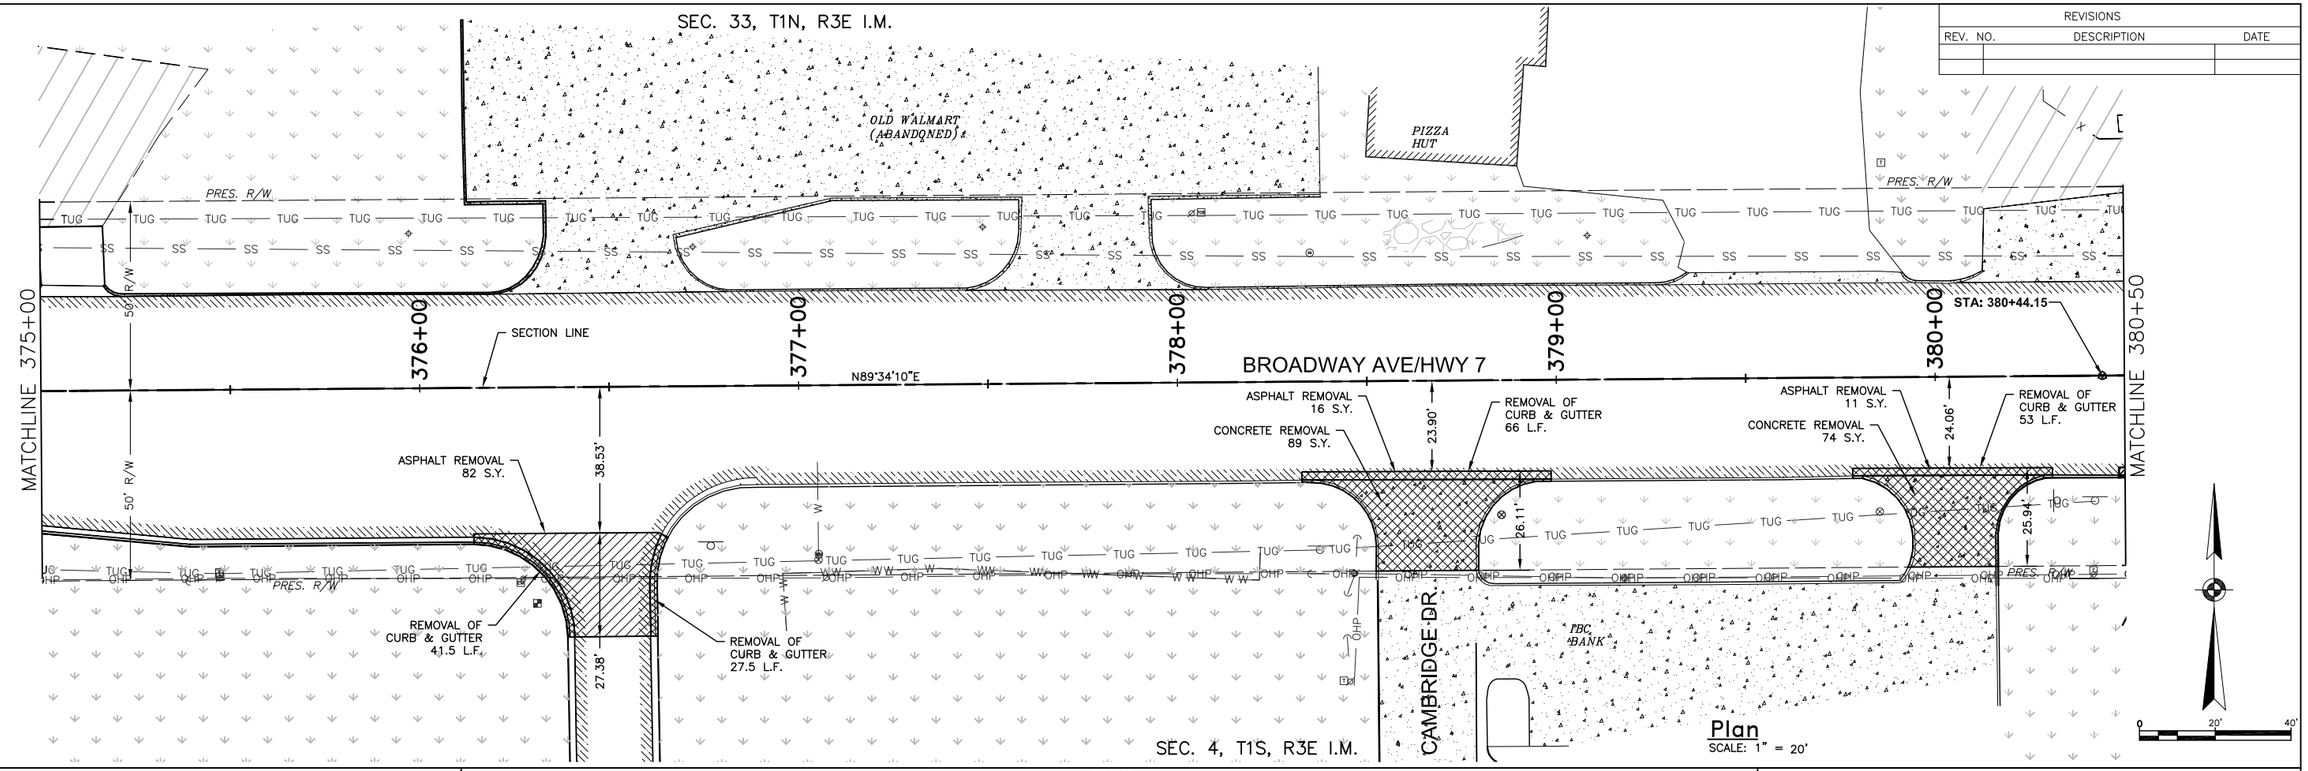

Plan
SCALE: 1" = 20'

EXIST. ASPHALT | EXIST. GRASS | EXIST. GRAVEL | EXIST. CONCRETE

LEGEND

CLEAN OUT | BENCH MARK | POWER POLE | SANITARY SEWER MH | GASOLINE FILL CAP | GAS LINE MARKER | TELEPHONE PEDESTAL | TRAFFIC VAULT | DRAINAGE INLET | FIRE HYDRANT | SIGN | SIGNAL VAULT | GAS METER | GUY ANCHOR | VENT PIPE | WATER METER | FLAG POLE | STORM SEWER MH | LIGHT POLE | MAIL BOX | WATER VALVE | YARD HYDRANT

REMOVAL OF ASPHALT | REMOVAL OF CONCRETE

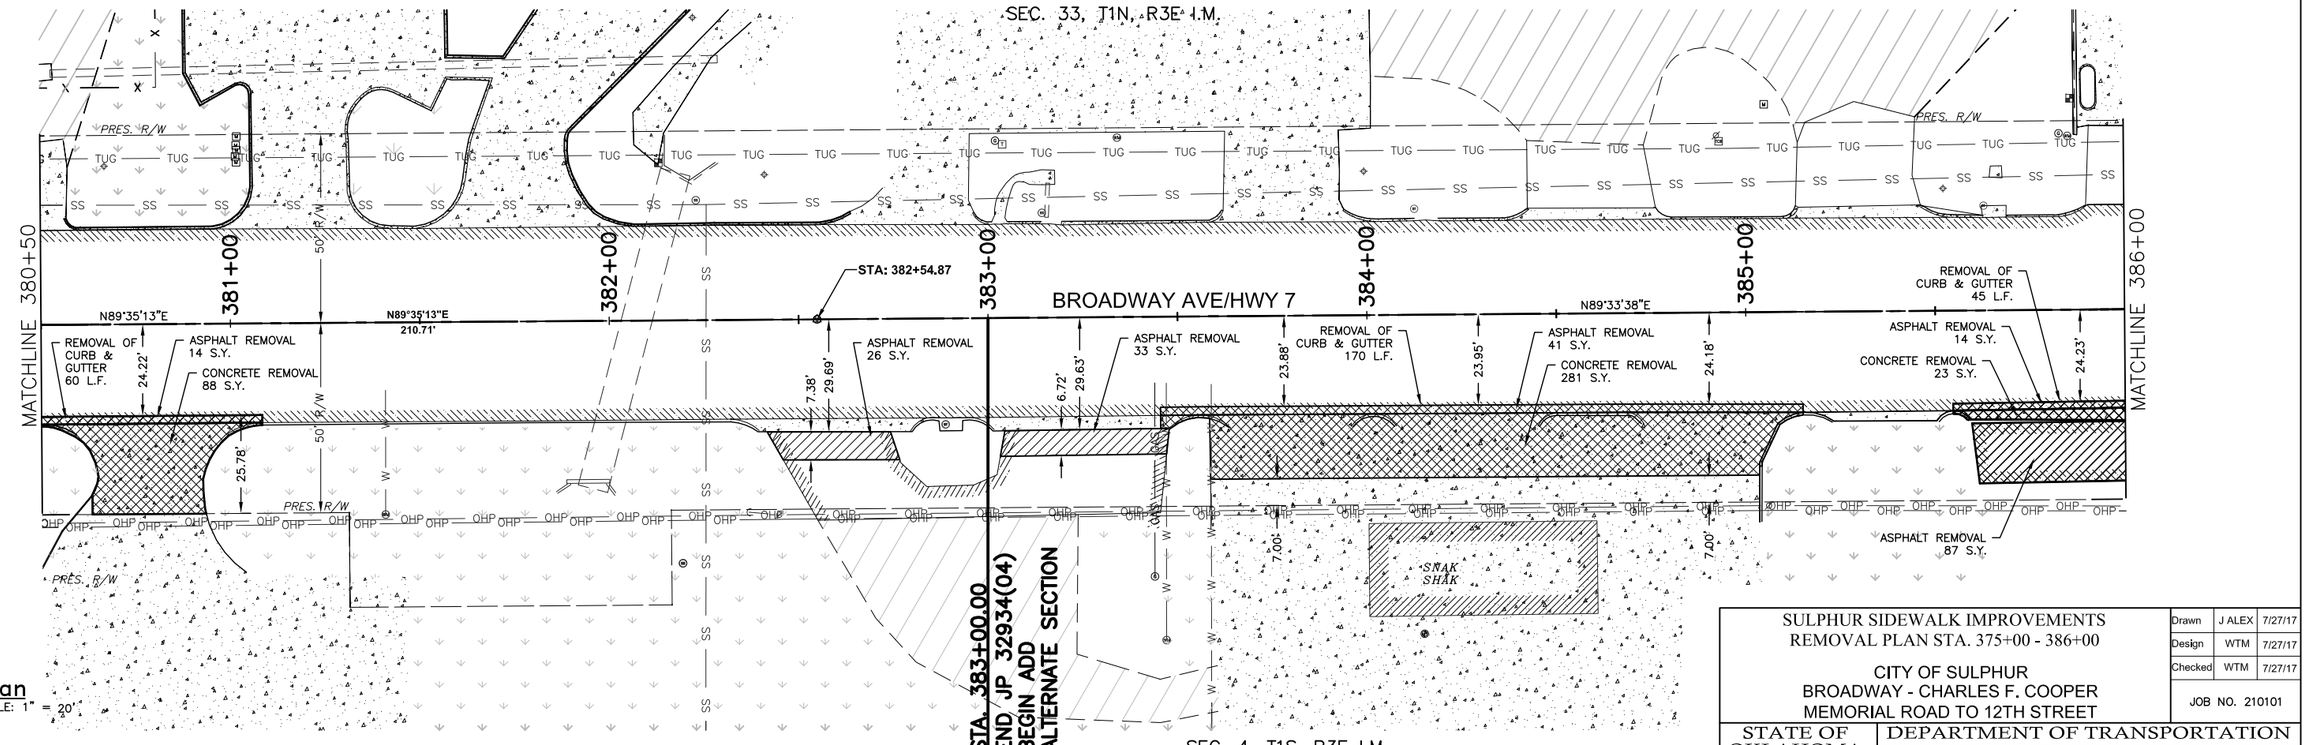

Plan
SCALE: 1" = 20'

SULPHUR SIDEWALK IMPROVEMENTS
REMOVAL PLAN STA. 375+00 - 386+00

CITY OF SULPHUR
BROADWAY - CHARLES F. COOPER
MEMORIAL ROAD TO 12TH STREET

Drawn	J ALEX	7/27/17
Design	WTM	7/27/17
Checked	WTM	7/27/17

JOB NO. 210101

STATE OF OKLAHOMA | DEPARTMENT OF TRANSPORTATION
DIVISION 7 | SHEET NO. 14 OF 34

J:\Sulphur\210101\cadd\2017 Phase 1\210101_REMOVAL_03.dwg, 8/10/2017 10:38:43 AM, JonA, 1:2