OKLAHOMA DEPARTMENT OF TRANSPORTATION					
FED. ROAD DIST. NO.	STATE	PROJ. NO.	FISCAL YEAR	SHEET NO.	TOTAL SHEETS
6	OKLA.	28844(04)			

REVISIONS	
DESCRIPTION	DATE

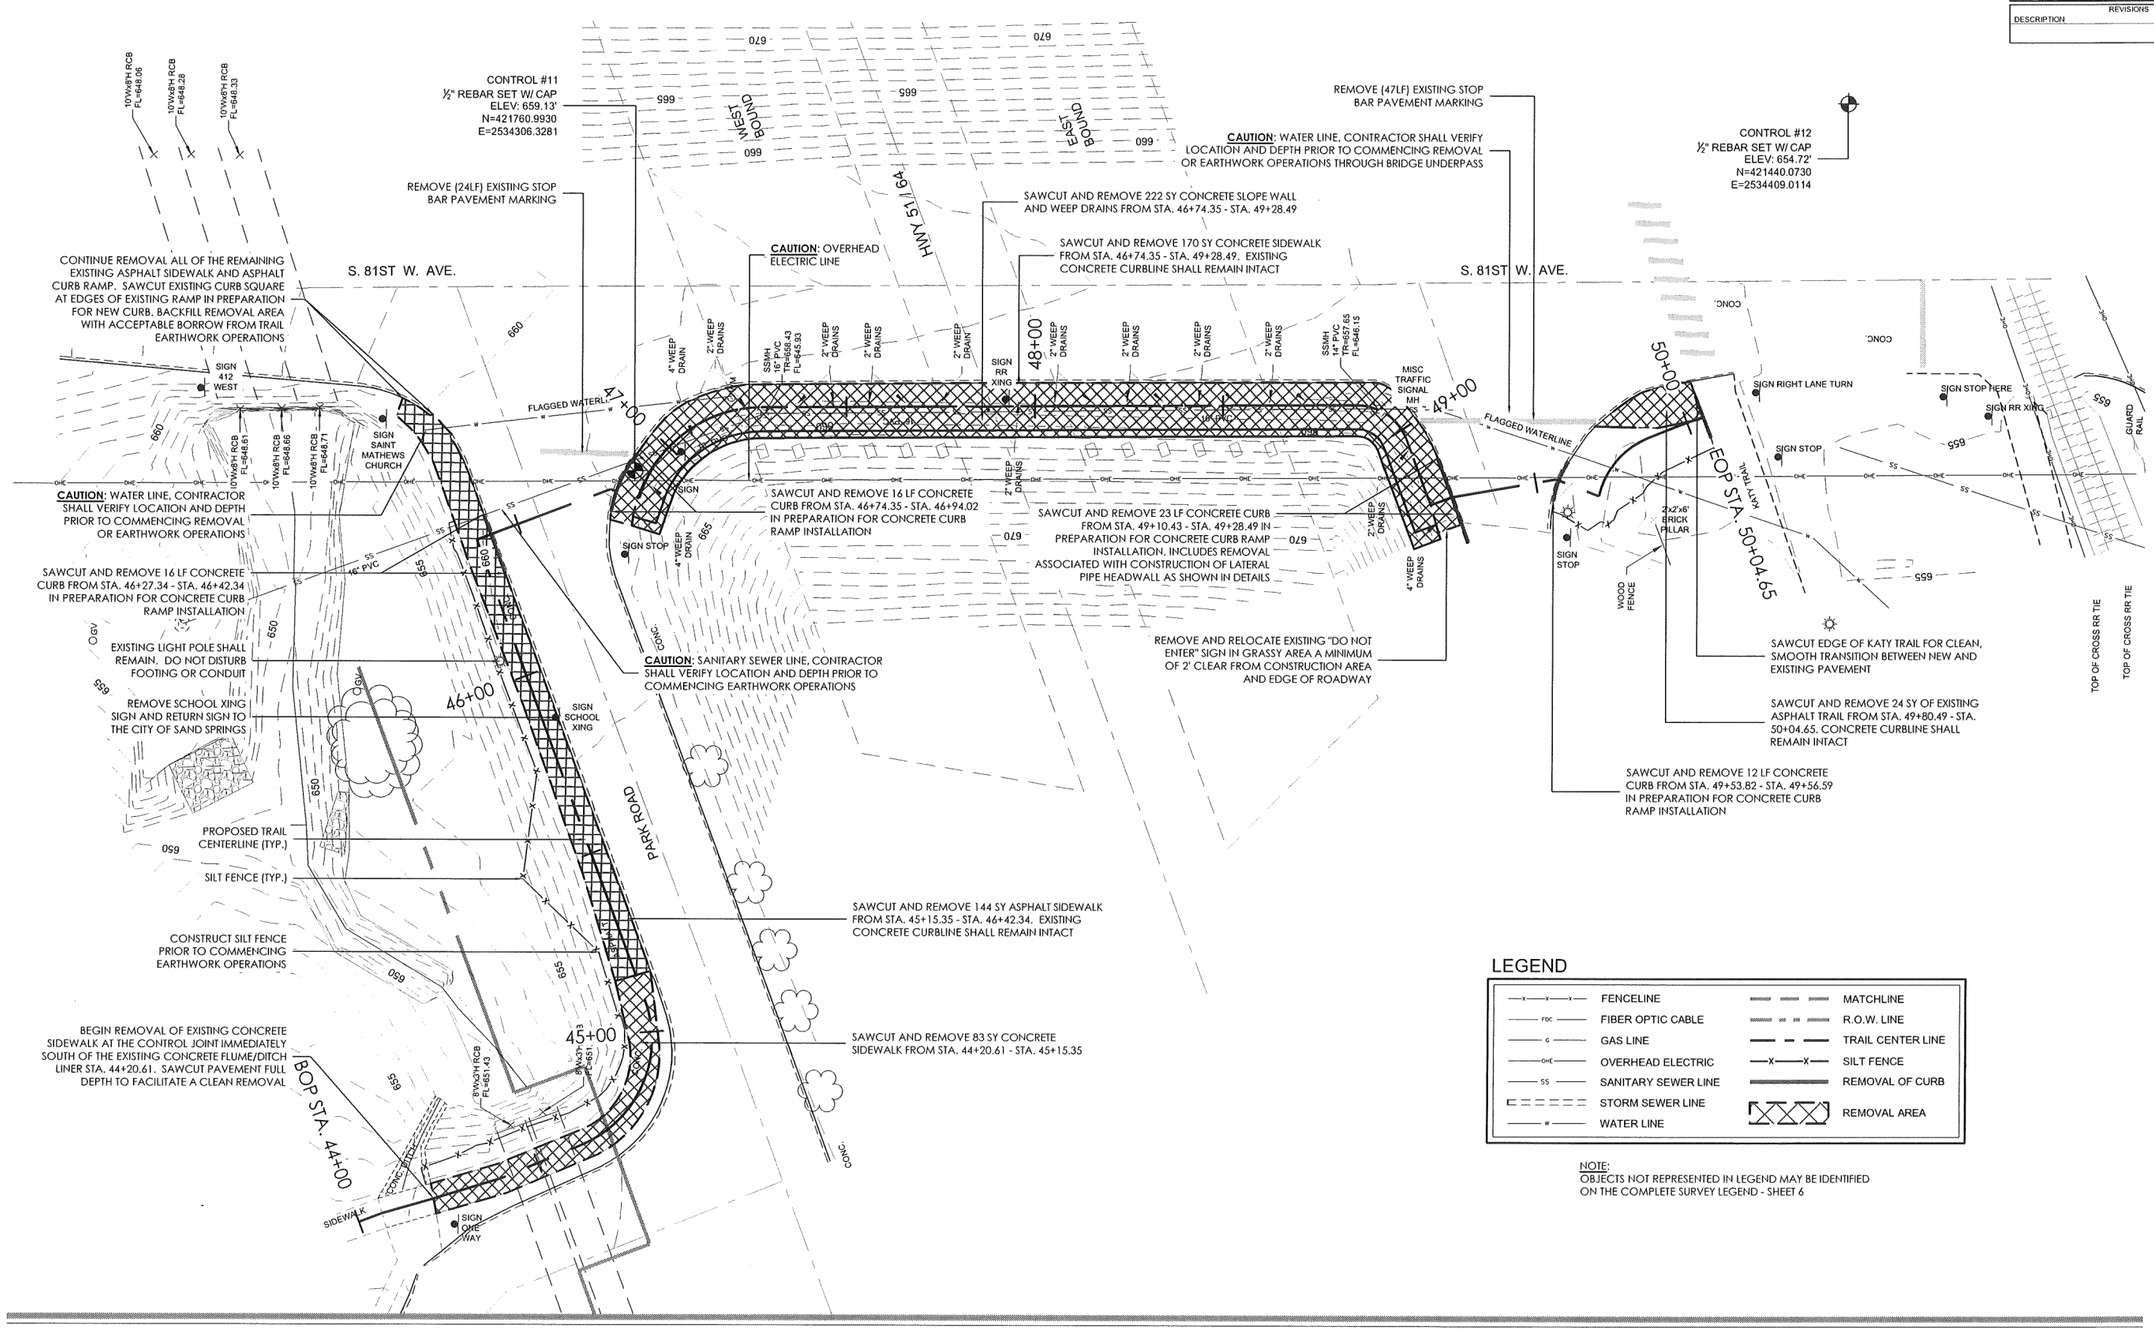

DEMO PLAN (8)

LEGEND

FENCELINE	MATCHLINE
FIBER OPTIC CABLE	R.O.W. LINE
GAS LINE	TRAIL CENTER LINE
OVERHEAD ELECTRIC	SILT FENCE
SANITARY SEWER LINE	REMOVAL OF CURB
STORM SEWER LINE	REMOVAL AREA
WATER LINE	

NOTE:
OBJECTS NOT REPRESENTED IN LEGEND MAY BE IDENTIFIED ON THE COMPLETE SURVEY LEGEND - SHEET 6

NOTE:
DAMAGE TO EXISTING PAVEMENT OR UTILITIES ADJACENT TO REMOVAL AREA SHALL BE REPAIRED OR REPLACED AT CONTRACTOR'S EXPENSE.

0 20 40 60

BEFORE YOU DIG 811 1-800-522-OKIE CALL OKIE

STATE OF OKLAHOMA KEITH R. FRANKLIN No. 981 REGISTERED LANDSCAPE ARCHITECT 6.13.17

City of Sand Springs - Park Road Trail			PREPARED BY: LANDPLAN CONSULTANTS 1110 S. Utica Place, 2nd Floor, Tulsa, OK 74104 918-584-6464
Design	JM	7/16	Tulsa County
Drawn	JM/BB	8/16	DEMO PLAN (9)
Checked	KF/JM	6/17	
Approved			STATE JOB NO. 28844(04) Sheet No. 30 of 62
Squad	LandPlan		

F:\582 Sand Springs Park Road Trail\Final\Civil 3D - Base Files\ParkRoadTrail-BASE1-Final-R1.dwg, 6/8/2017 4:08:27 PM