REVISIONS		
REV. NO.	DESCRIPTION	DATE

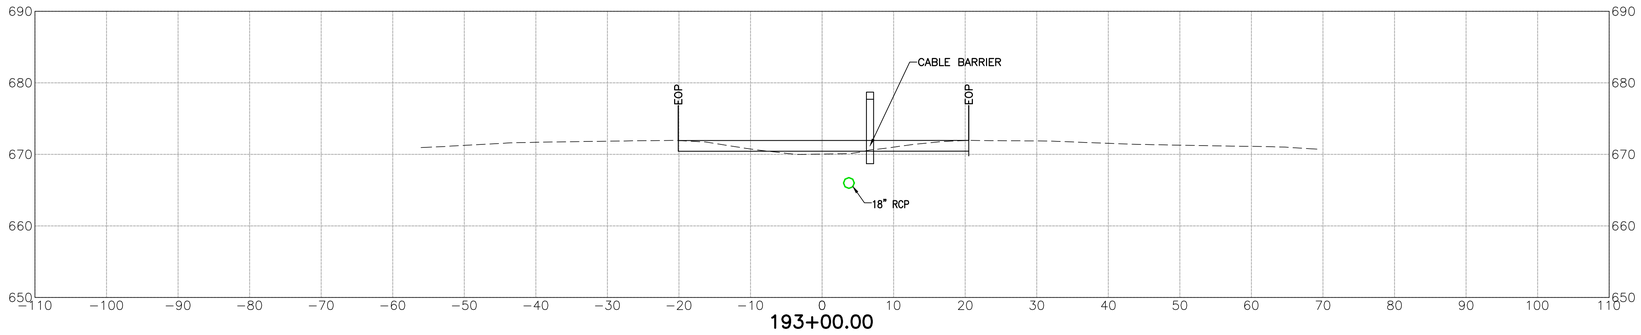

193+00.00

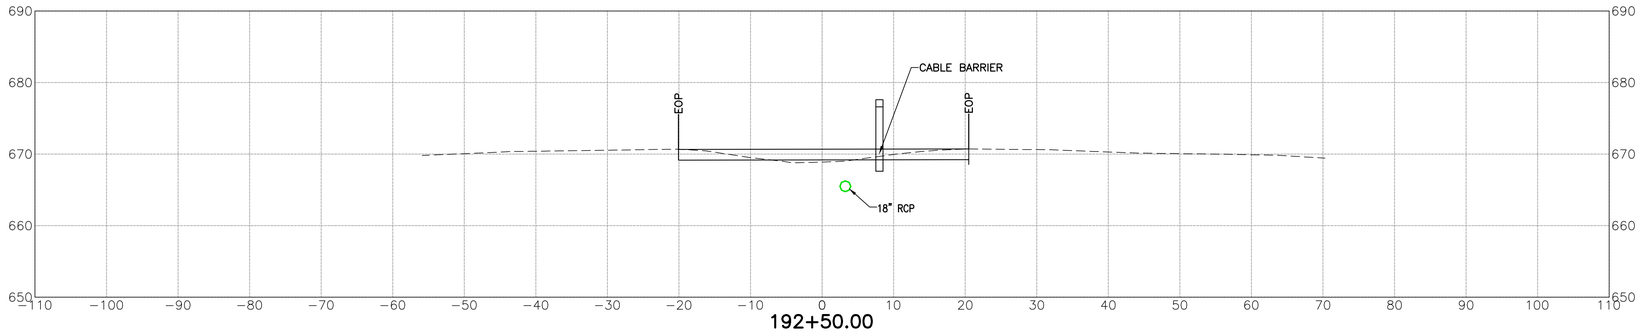

192+50.00

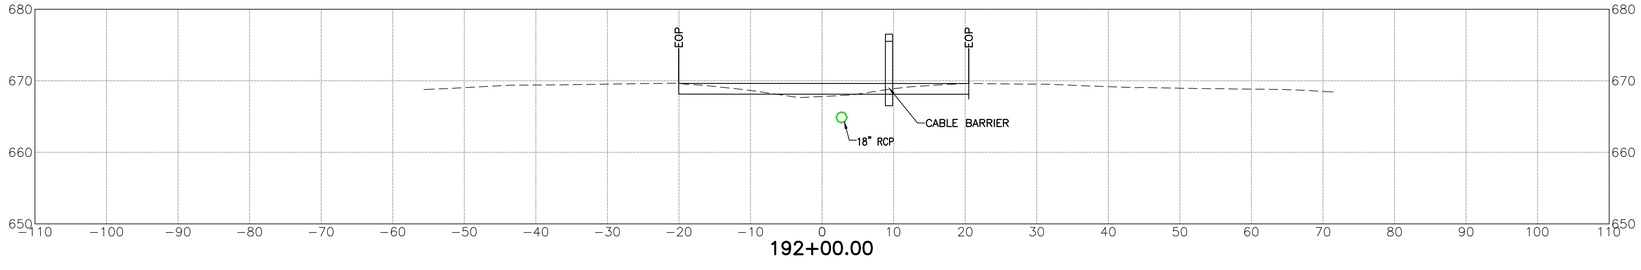

192+00.00

V:\M12\2012\12003-07 0007 EC-1414 US-64 Tsks 3\Civil\Cad\Sht\M12-12003-07-XSECTS.dwg Jan 12, 2017 - 1:16pm sarahk

TULSA COUNTY — US-64 OVER 97TH W. AVE.

DESIGN	DLA	11/16
DRAWN	SDK	11/16
CHECKED	HRA	11/16
APPROVED		
WALTER P MOORE		

OKLAHOMA DEPARTMENT OF TRANSPORTATION

CROSS SECTIONS
STA. 192+00 TO STA. 193+00

STATE JOB NO. 28884(04) SHEET NO. XS02