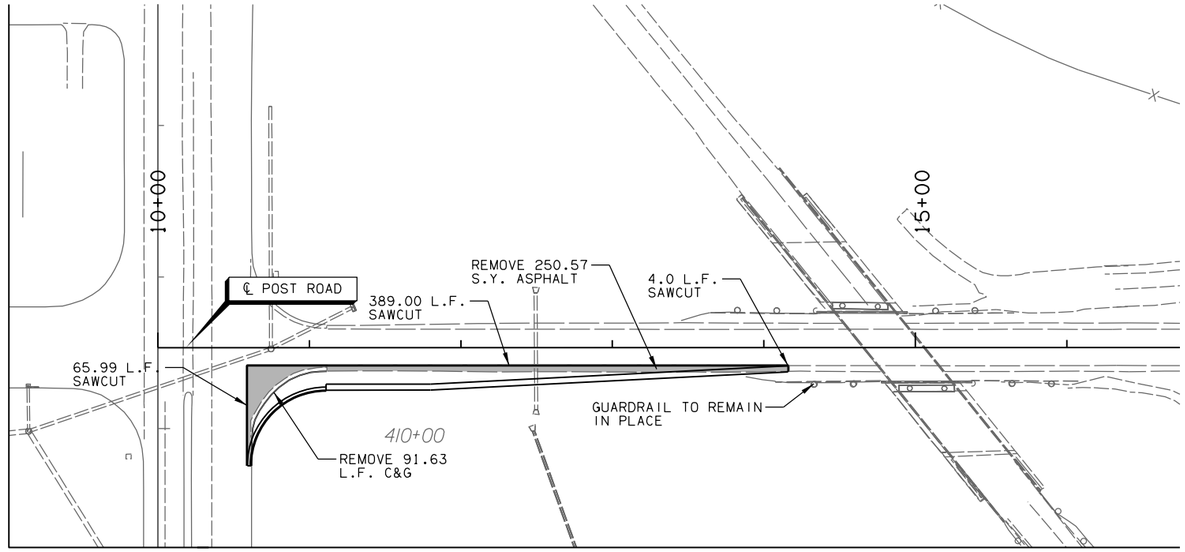

MATCH LINE REMOVALS SHEET 2

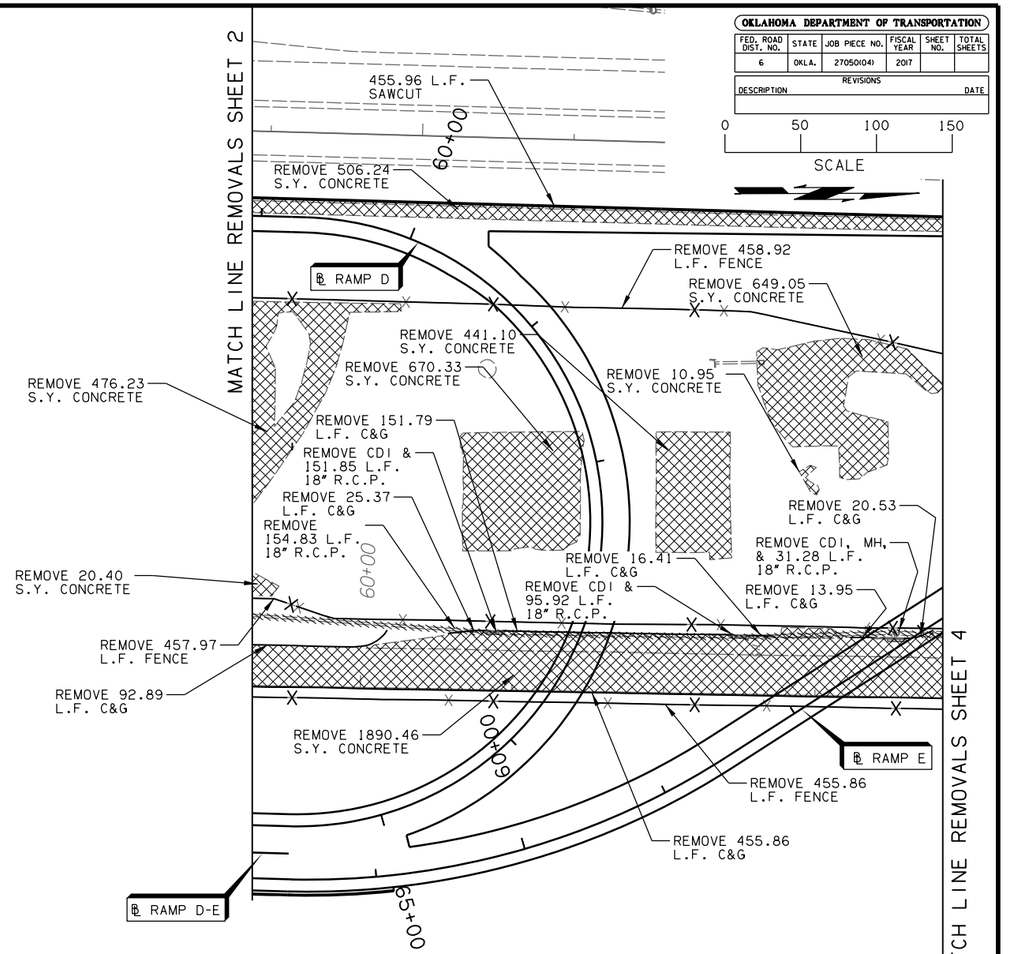

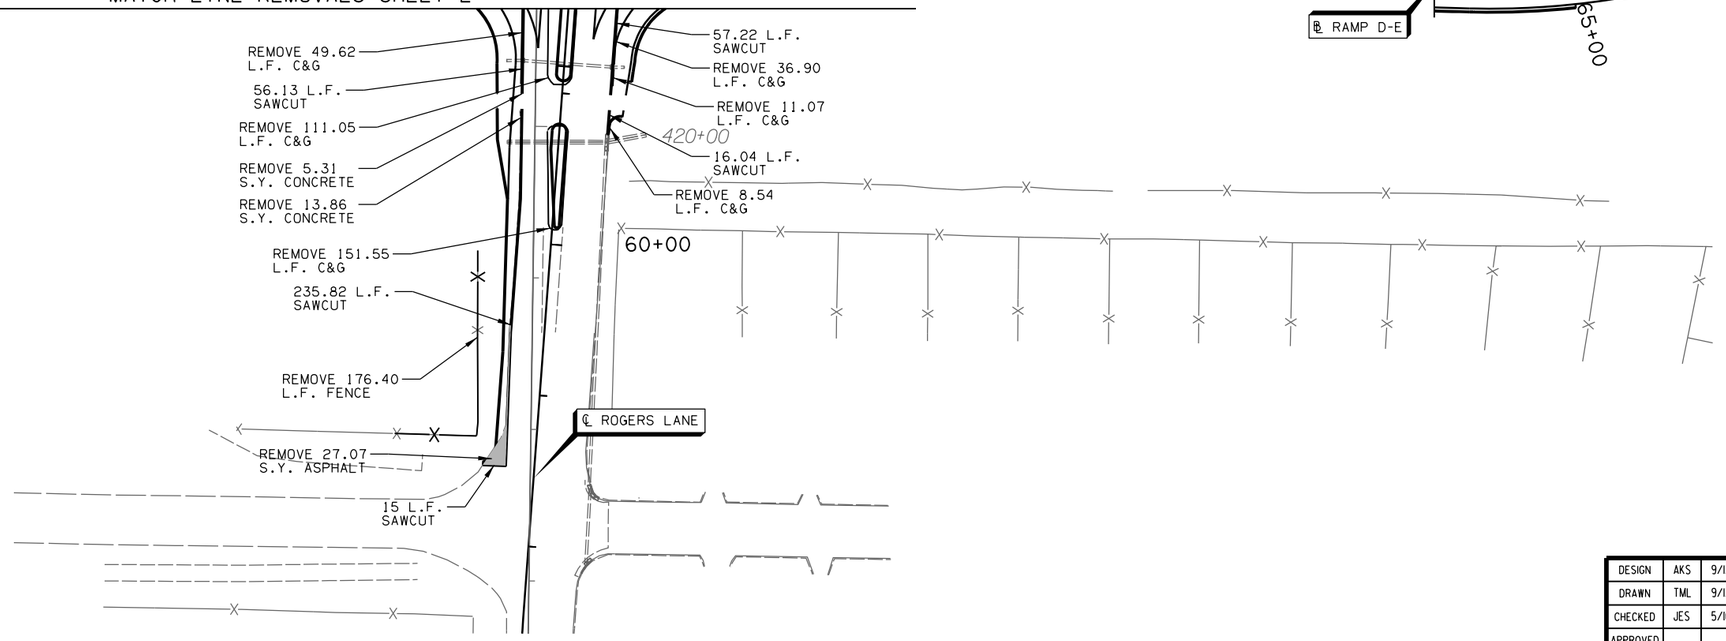

OKLAHOMA DEPARTMENT OF TRANSPORTATION

FED. ROAD DIST. NO.	STATE	JOB PIECE NO.	FISCAL YEAR	SHEET NO.	TOTAL SHEETS
6	OKLA.	27050(04)	2017		

REVISIONS

DESCRIPTION	DATE

0 50 100 150
SCALE

LEGEND

- CURB AND GUTTER REMOVAL
- SAWCUT
- FENCE REMOVAL
- DRAINAGE STRUCTURE REMOVAL
- DIVIDING STRIP REMOVAL
- CONCRETE PAVEMENT REMOVAL
- ASPHALT PAVEMENT REMOVAL

DESIGN	AKS	9/13
DRAWN	TML	9/13
CHECKED	JES	5/16
APPROVED		
SQUAD	GARVER	

I-44 & US-62 INTERCHANGE

REMOVALS
(SHEET 3 OF 5)

STATE JOB NO. 27050(04) SHEET NO. 85

6:22:28 PM L:\2012\12037120 - ODOT EC-1359 I-44_US 62 Interchange\Drawings\REM_27050_003.dgn

8/29/2017 I-44 COMANCHE COUNTY