NW 9TH ST.
INSET NO. 1

NW MIMOSA LN.
INSET NO. 2

NW MORNINGSIDE DR.
INSET NO. 3

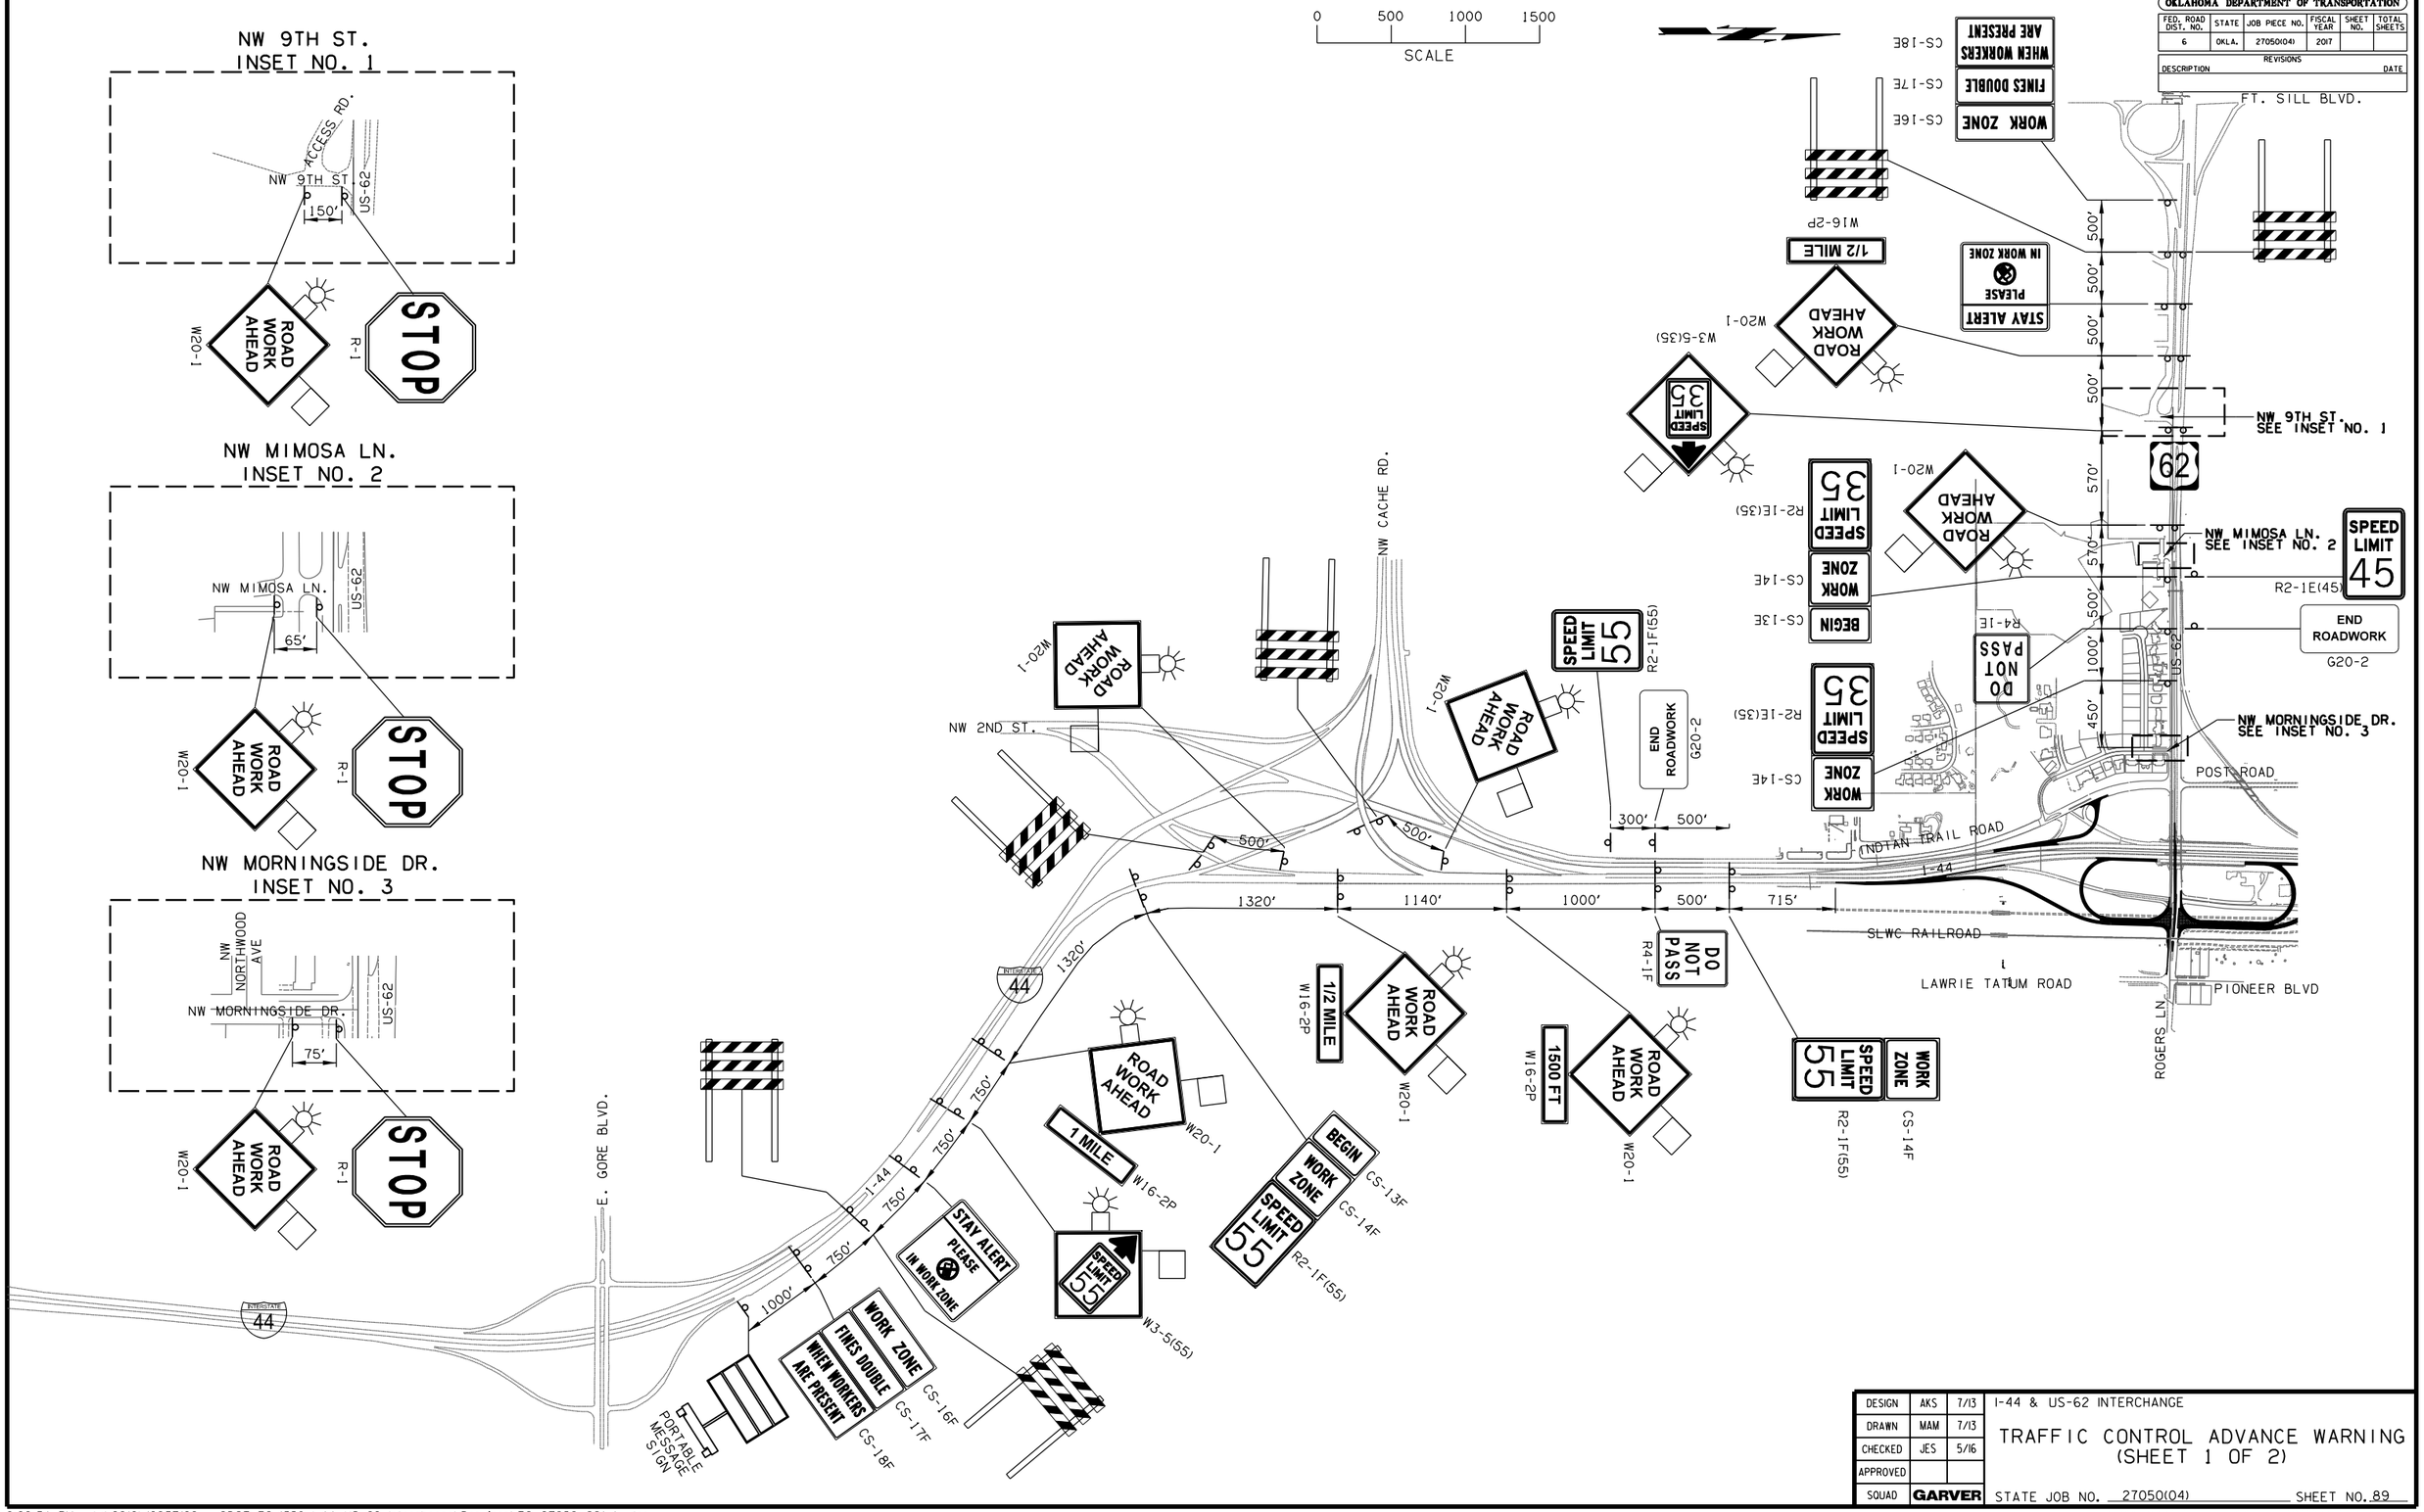

DESIGN	AKS	7/13	I-44 & US-62 INTERCHANGE
DRAWN	MAM	7/13	TRAFFIC CONTROL ADVANCE WARNING (SHEET 1 OF 2)
CHECKED	JES	5/16	
APPROVED			
SQUAD	GARVER		STATE JOB NO. 27050(04) SHEET NO. 89