REVISIONS	
DESCRIPTION	DATE

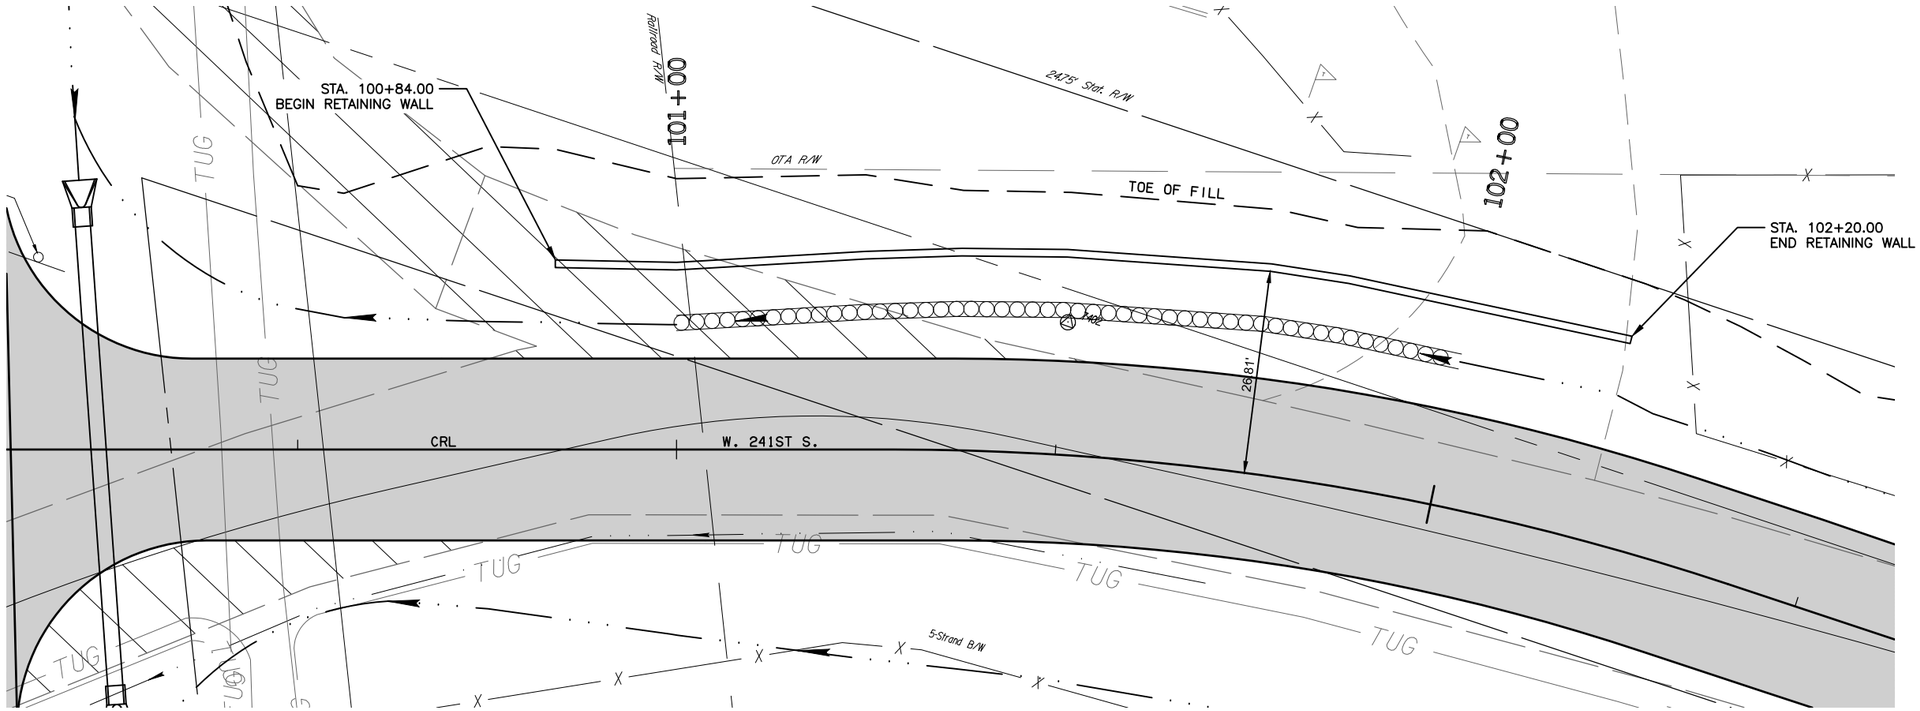

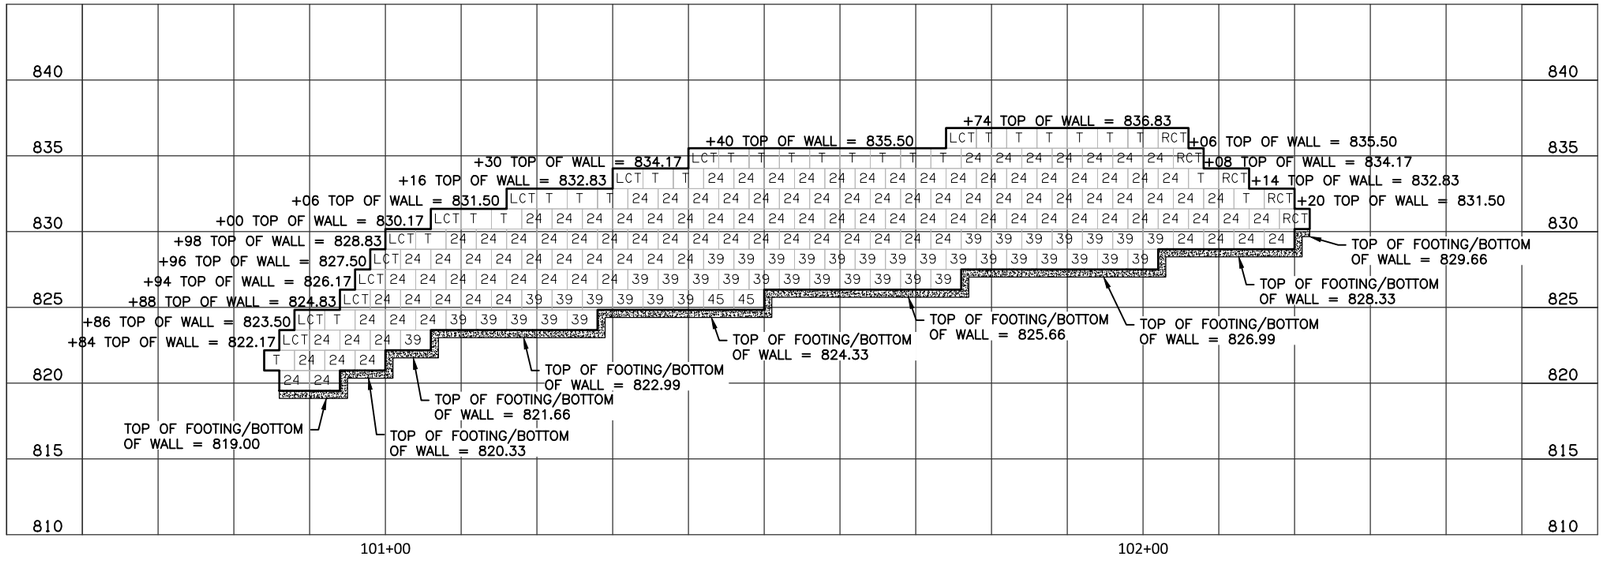

GRAPHIC SCALE
(HORIZ.)
1 inch = 10' ft.
10' 0 10' 20'
5' 0 5' 10'
(VERT)
1 inch = 5' ft.

DESIGN	BSF	07/17
DRAWN	BLP	07/17
CHECKED	PAE	07/17
APPROVED	JRW	07/17
SQUAD		

OKLAHOMA DEPARTMENT OF TRANSPORTATION
GUY ENGINEERING SERVICES, INC.

RETAINING WALL DETAILS

STATE JOB NO. 29407(04) SHEET NO. R018

CREEK COUNTY BR. 181A LITTLE DEEP FORK

Friday, July 28, 2017 10:20:53 AM
V:\13-850 Br 181A Little Deep Fork Ck- Creek 3\CIV3D\PLANS\850-RETAINING WALL.dwg