OKLAHOMA DEPARTMENT OF TRANSPORTATION

FED. ROAD DIST. NO.	STATE	JOB PIECE NO.	FISCAL YEAR	SHEET NO.	TOTAL SHEETS
6	OKLA.				

DESCRIPTION	REVISIONS	DATE
1	REV. QUANT.	6/12/17

KEY

- TEMPORARY SILT FENCE
- TEMPORARY SILT DIKE
- TEMPORARY SED. FILTER
- TEMPORARY SED. BASIN
- DIRECTIONAL FLOW
- SHEET FLOW

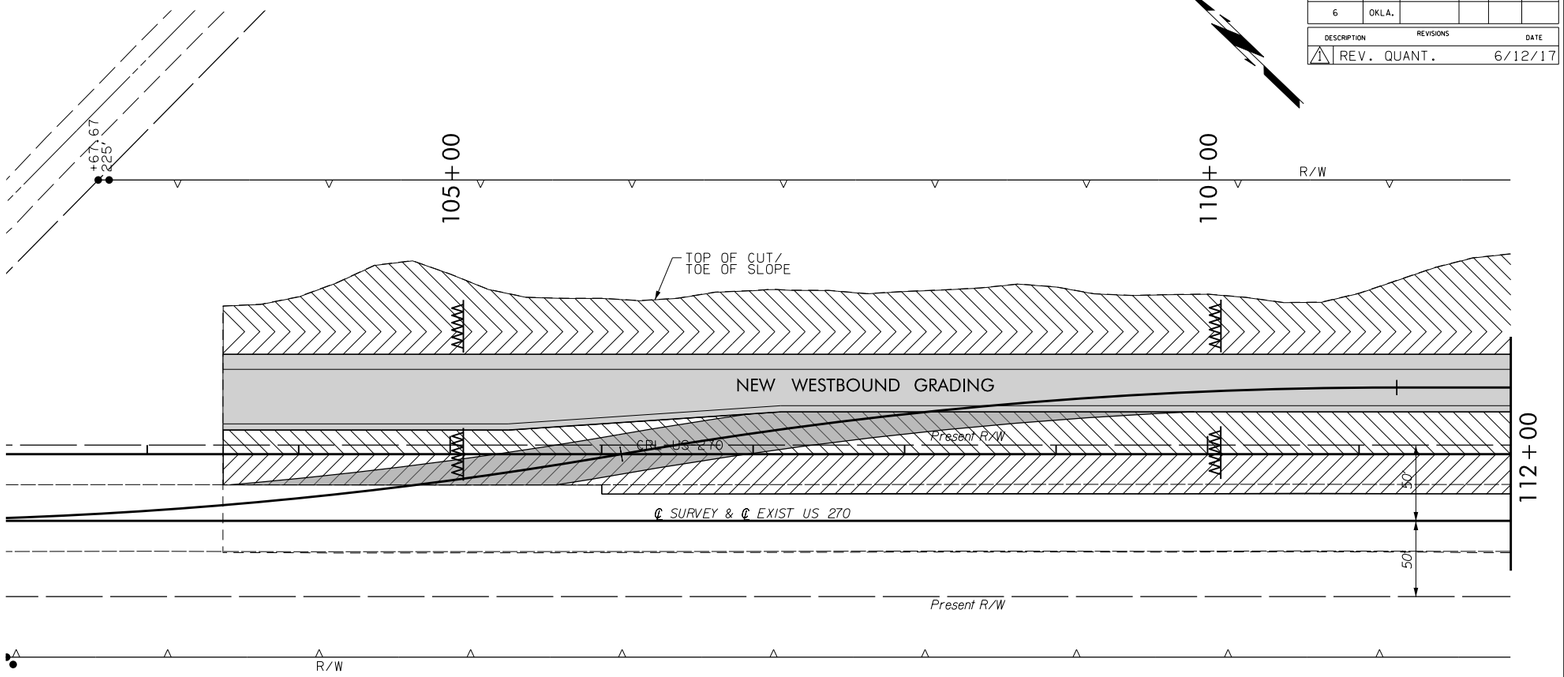

Discharge Point Sta.	Str. No.	Disturbed Area Acre	Erosion Control Measure
119+00 LT	NA	1.85	SILT DIKES
119+00 TO 126+50 LT	SF	0.56	SILT FENCE
124+50 TO 127+00 RT	SF	0.16	SILT FENCE
SHEET TOTAL		2.57 1	

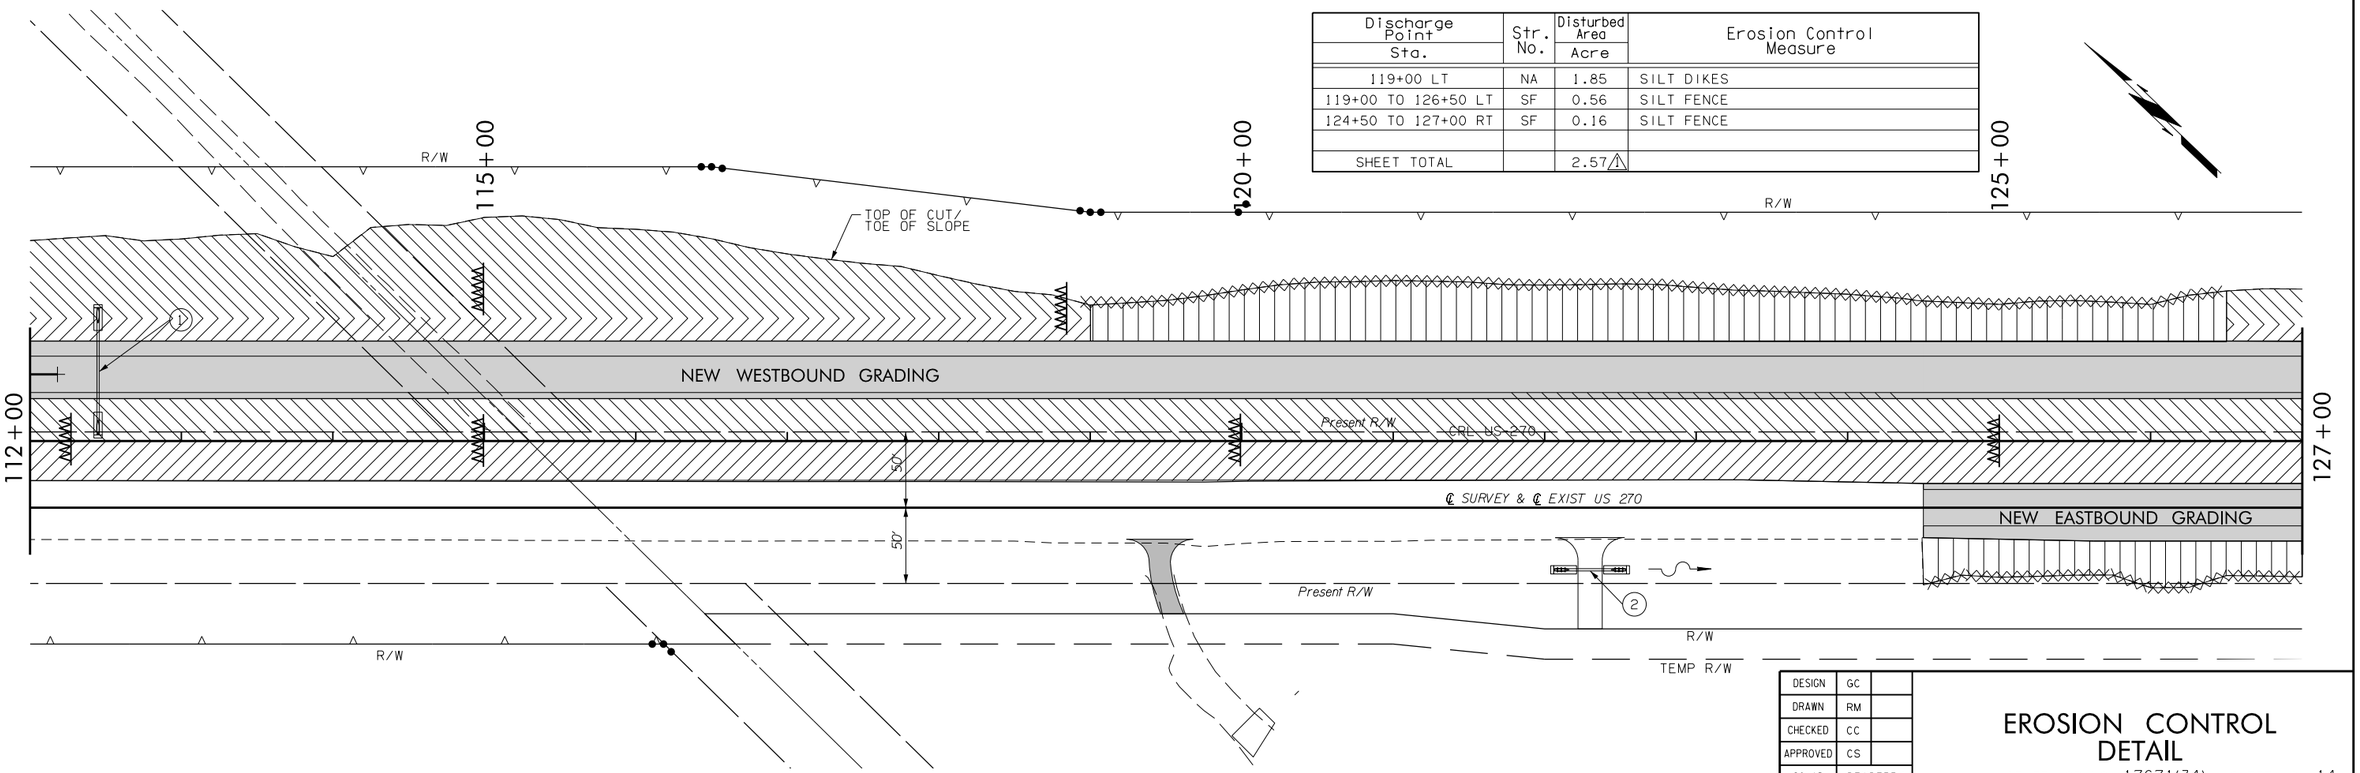

DESIGN	GC	
DRAWN	RM	
CHECKED	CC	
APPROVED	CS	
SQUAD	DEWBERRY	

EROSION CONTROL DETAIL

STATE JOB NO. 17671(34) SHEET NO. 14

DEWEY CO. US-270

8/2/2017 Q:\50045046\CAD\Civil\Turn Key\17671 (34) Erosion Control-1.dgn