OKLAHOMA DEPARTMENT OF TRANSPORTATION					
FED. ROAD DIST. NO.	STATE	JOB PIECE NO.	FISCAL YEAR	SHEET NO.	TOTAL SHEETS
6	OKLA.				
DESCRIPTION	REVISIONS			DATE	

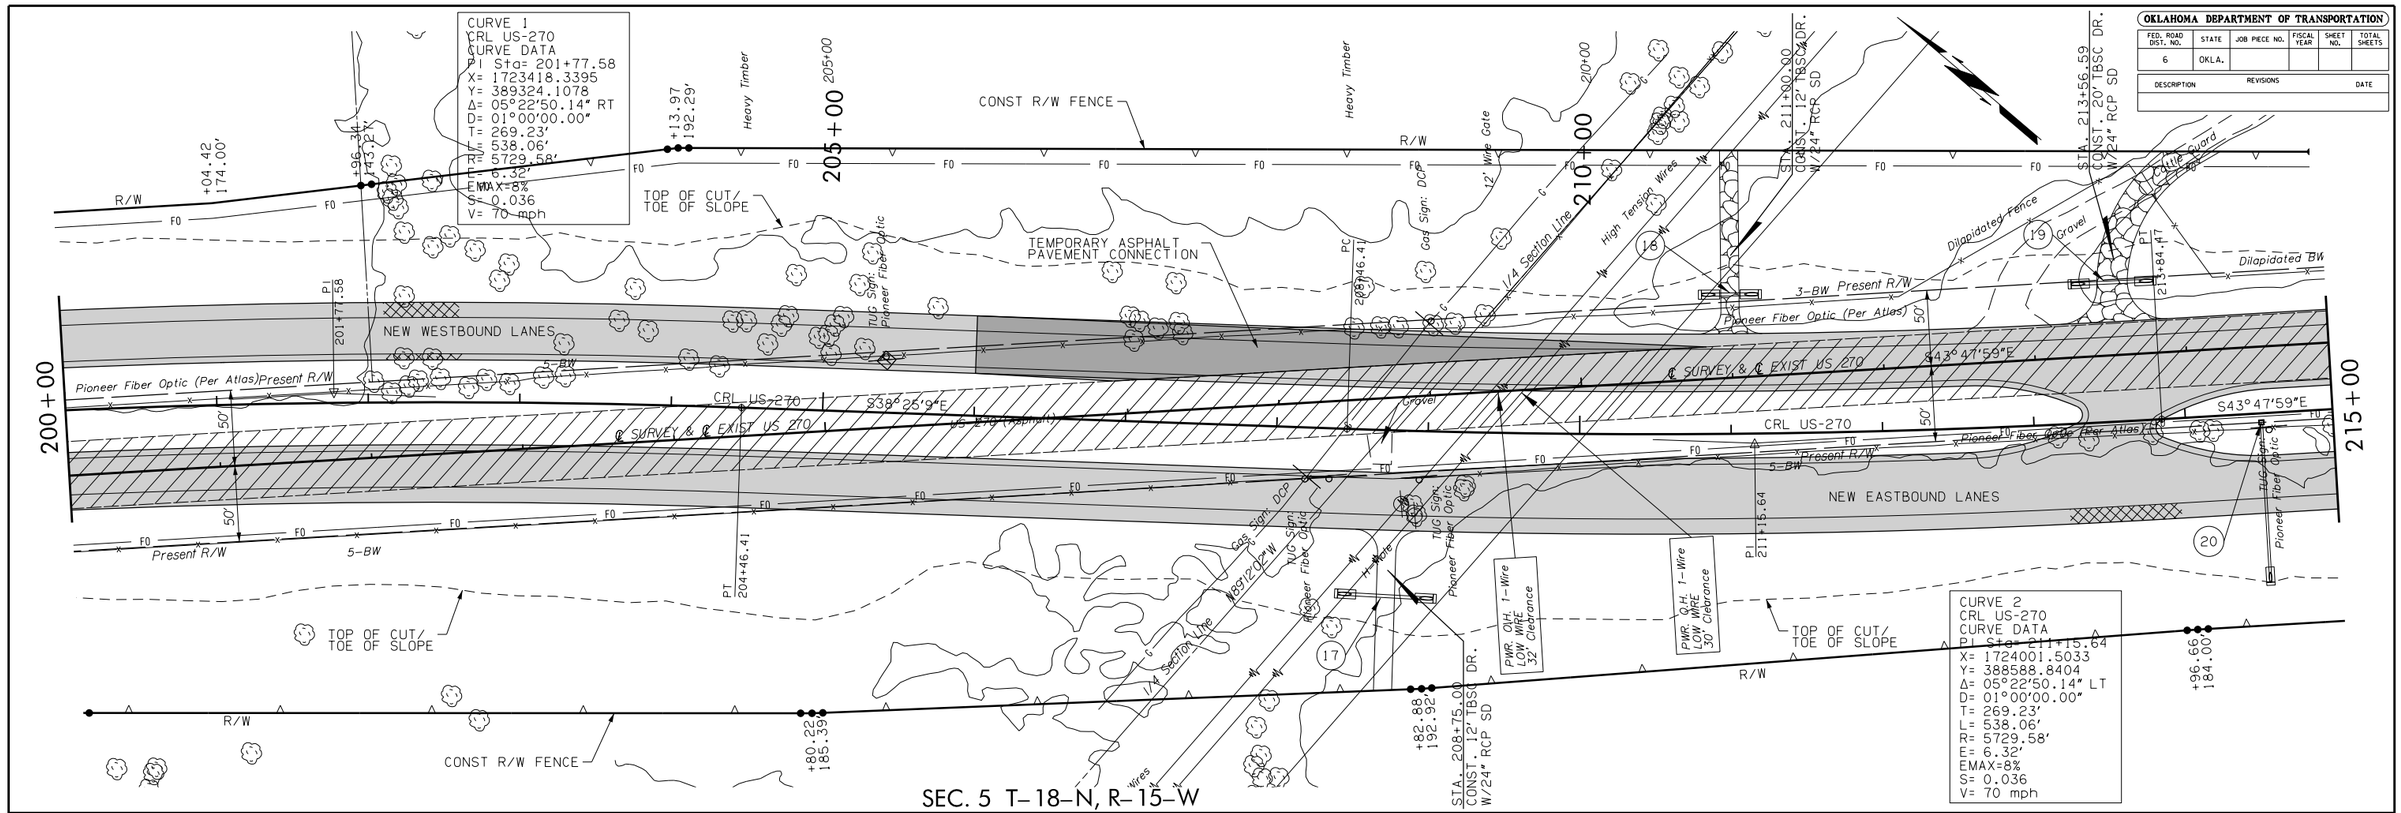

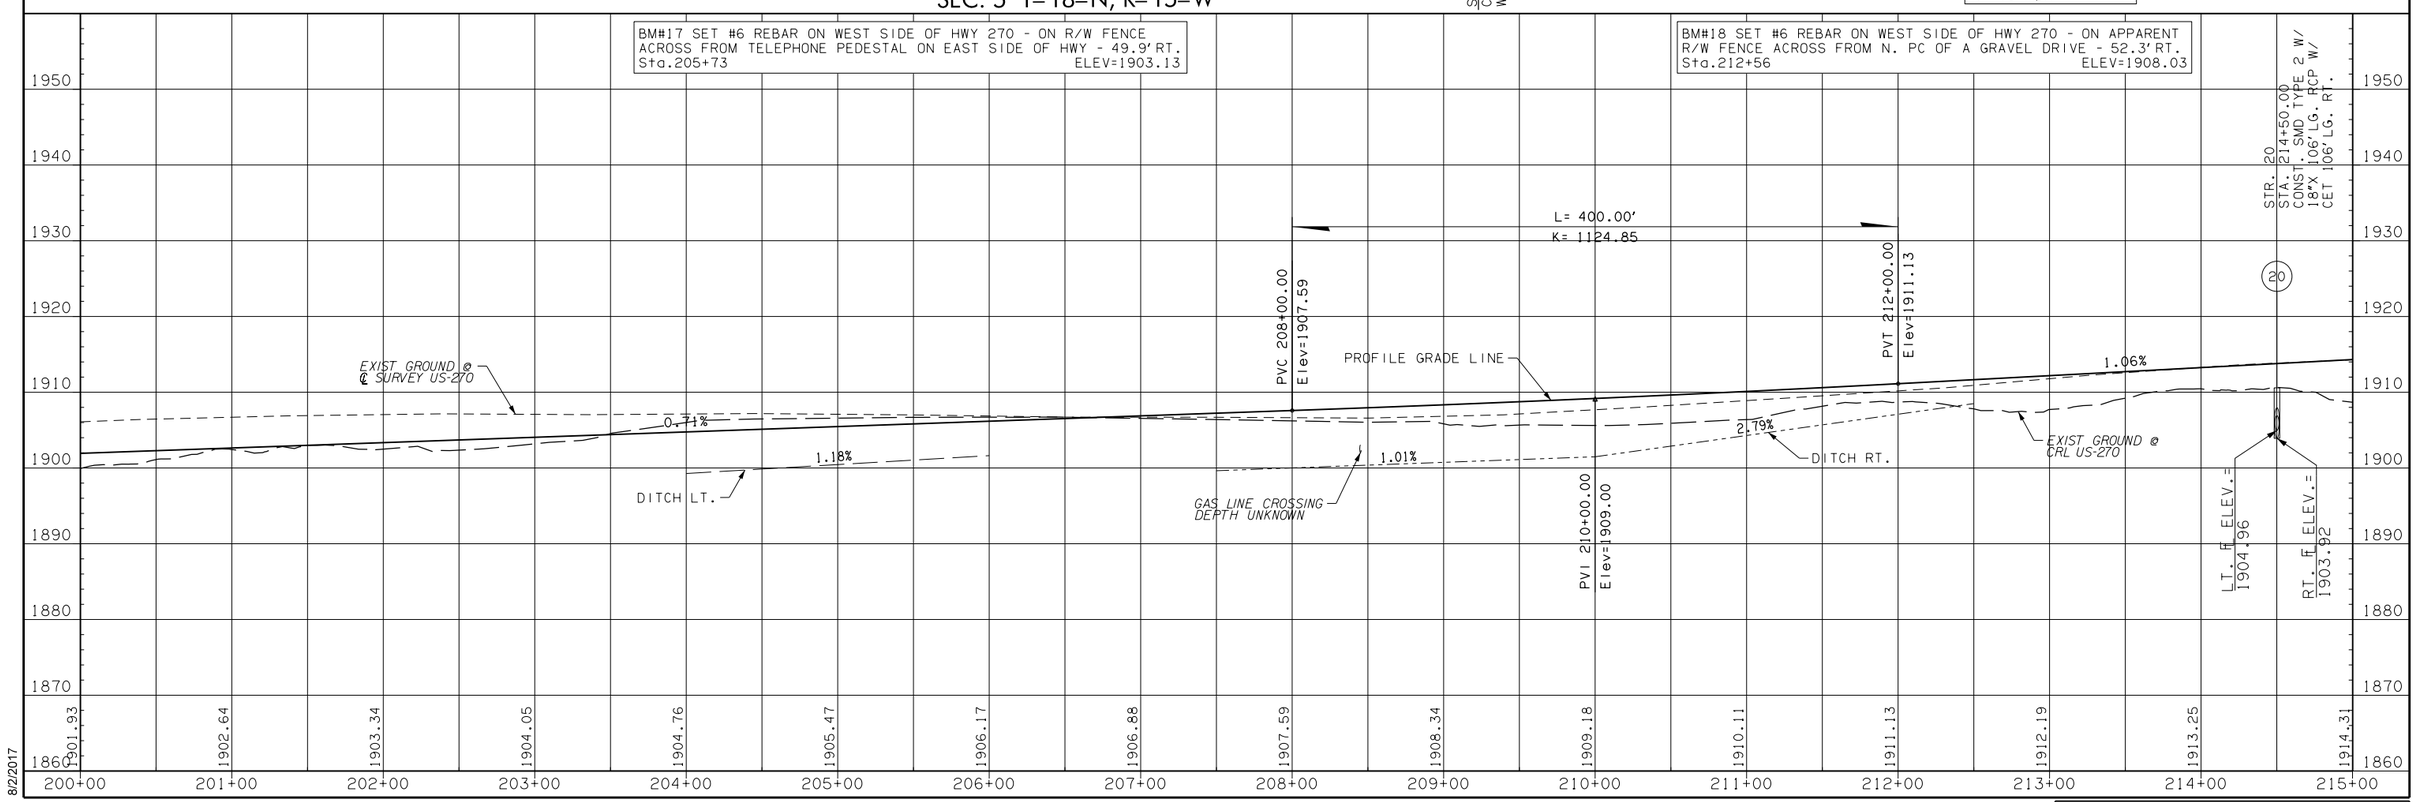

8/2/2017

DEWEY CO. US-270 STATE JOB NO. 17671(34) SHEET NO. 35