OKLAHOMA DEPARTMENT OF TRANSPORTATION

FED. ROAD DIST. NO.	STATE	JOB PIECE NO.	FISCAL YEAR	SHEET NO.	TOTAL SHEETS
6	OKLA.				

REVISIONS	
DESCRIPTION	DATE

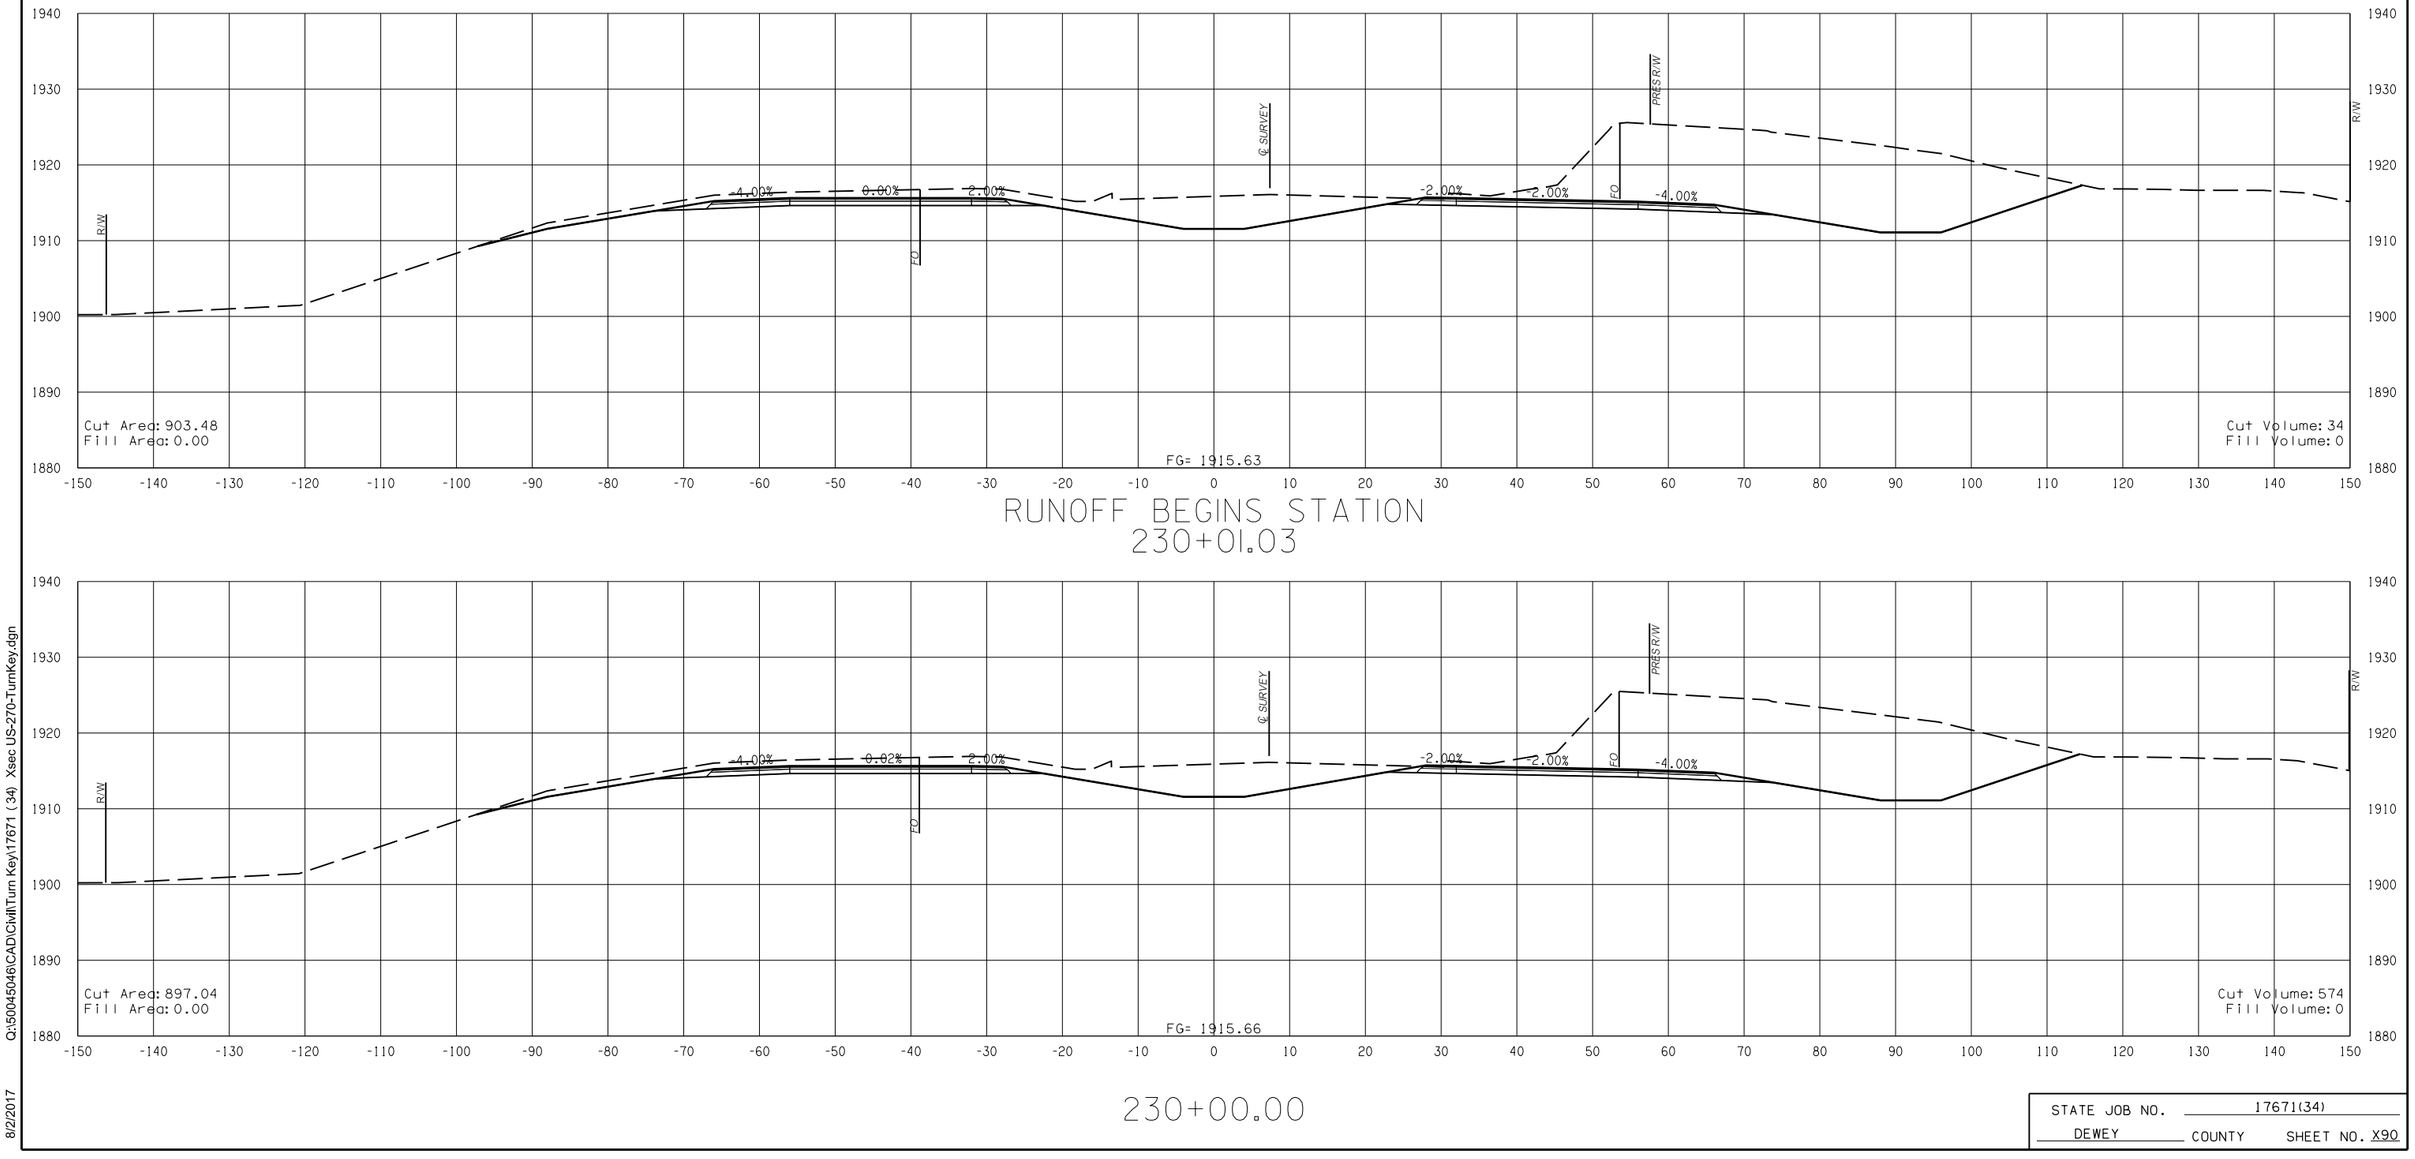

RUNOFF BEGINS STATION
230+01.03

230+00.00

Q:\50045046\CADD\Civil\Tun Key\17671 (34) Xsec US-270-TurnKey.dgn

8/2/2017

STATE JOB NO. 17671(34)

DEWEY COUNTY SHEET NO. X90