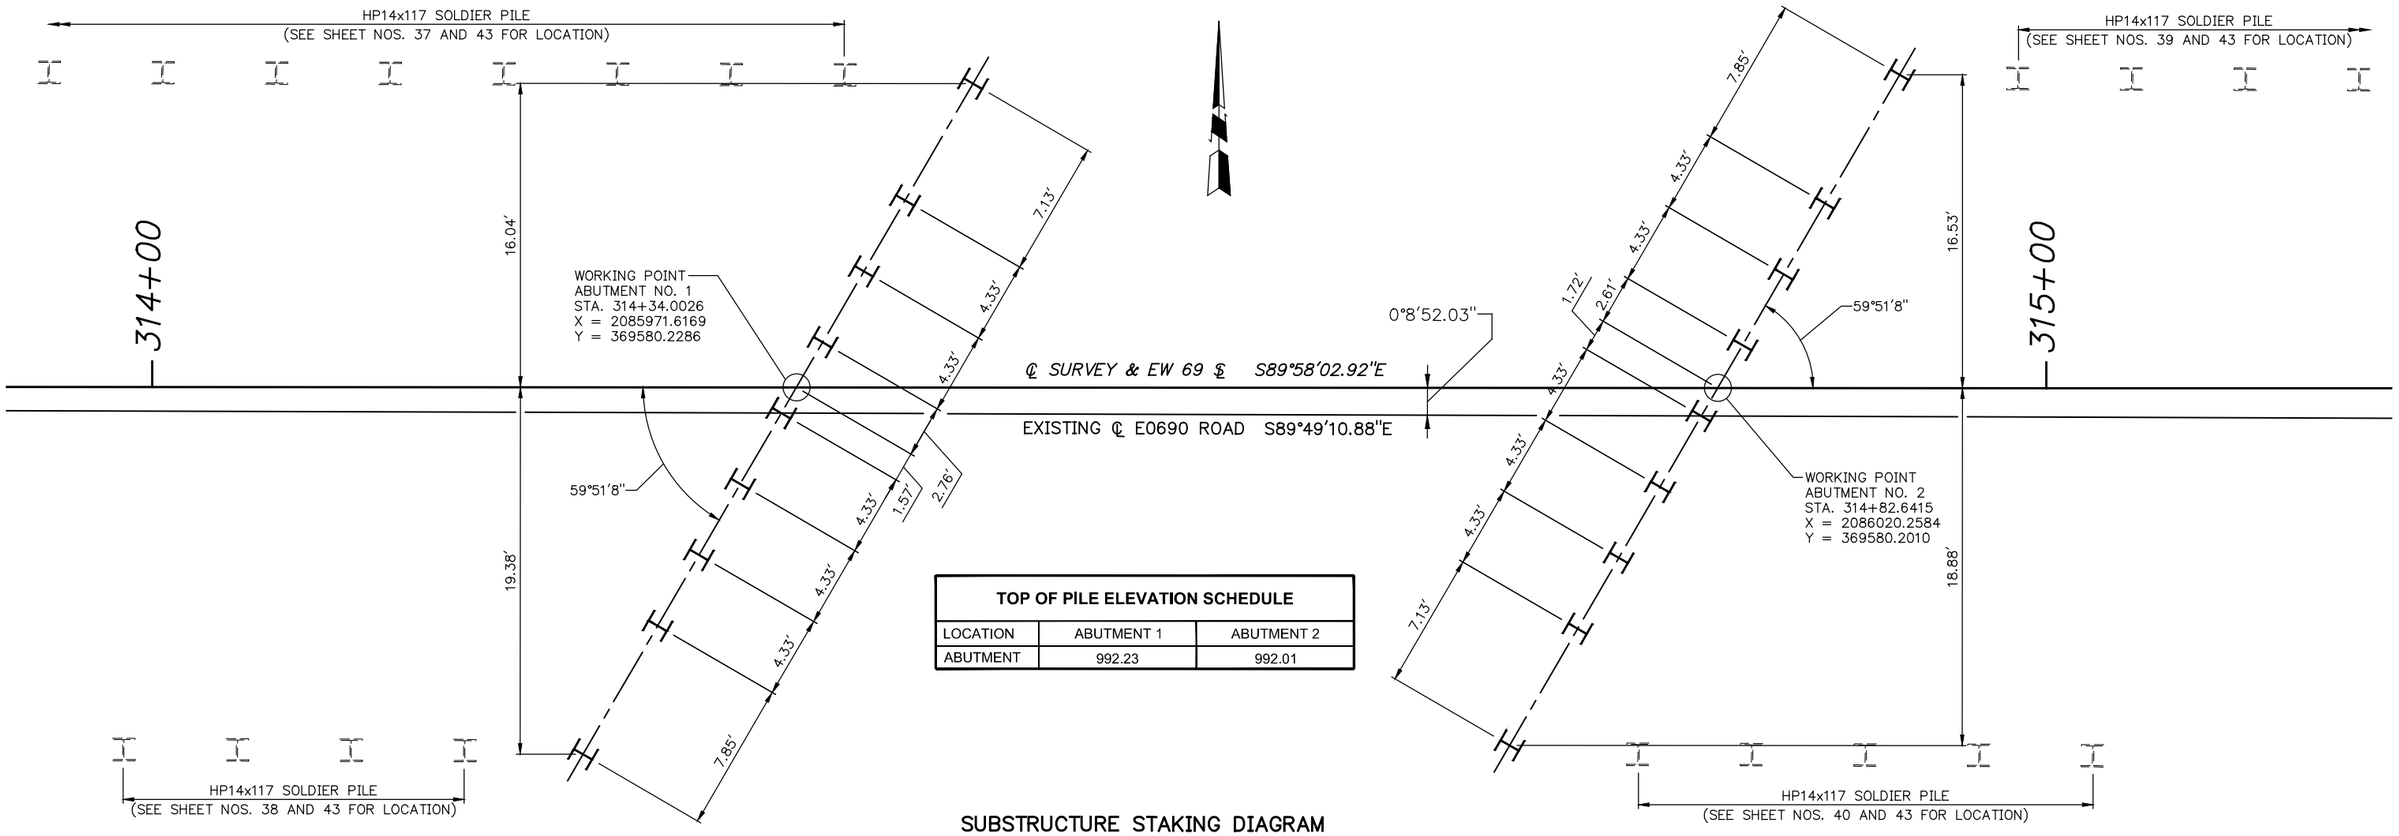

TOP OF PILE ELEVATION SCHEDULE		
LOCATION	ABUTMENT 1	ABUTMENT 2
ABUTMENT	992.23	992.01

SUBSTRUCTURE STAKING DIAGRAM

NOTES: ALL DIMENSIONS ARE HORIZONTAL DIMENSIONS.

ABUTMENT PILES SHALL BE ORIENTED SUCH THAT THE FACE OF THE PILE WEB IS PERPENDICULAR WITH THE WEB OF THE PILE CAP.

FOR THE SUMMARY OF QUANTITIES, SEE SHEET NO. 27.

S.H. 74D

LOGAN COUNTY

SUBSTRUCTURE STAKING DIAGRAM (BRIDGE "B")

℄ SURVEY STA. 314+58.28

State Job No. 28312(04) Sheet No. 29