REVISIONS		
REV. NO.	DESCRIPTION	DATE

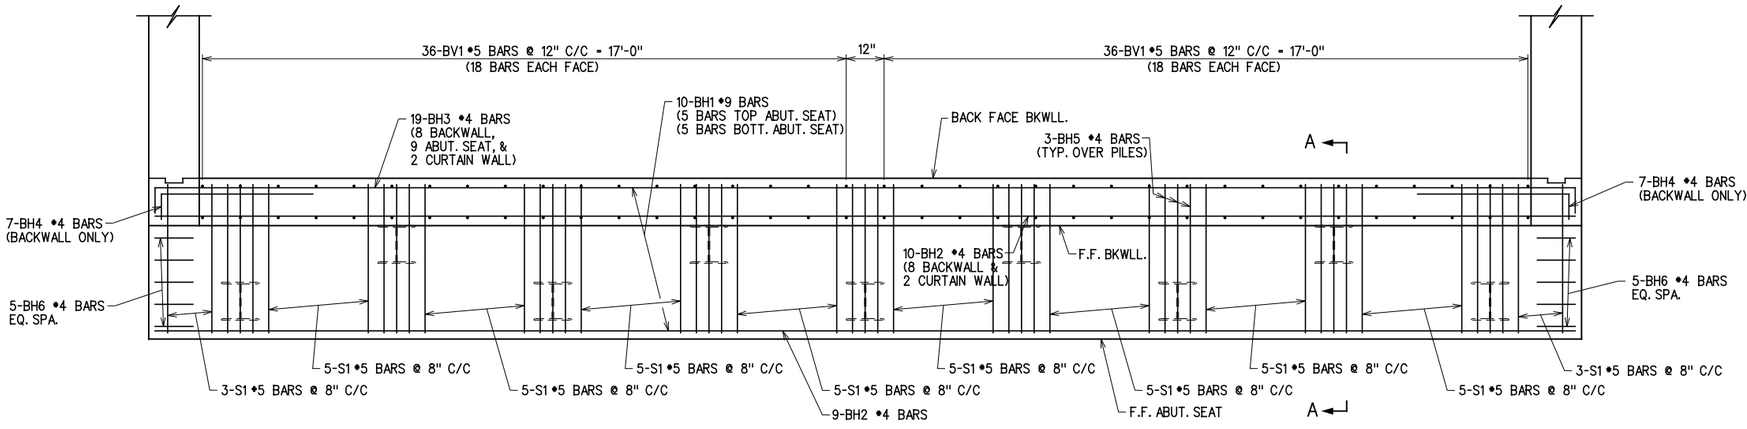

NOTE: PILE ENCASEMENTS NOT SHOWN FOR CLARITY.

ABUTMENT REINFORCING PLAN

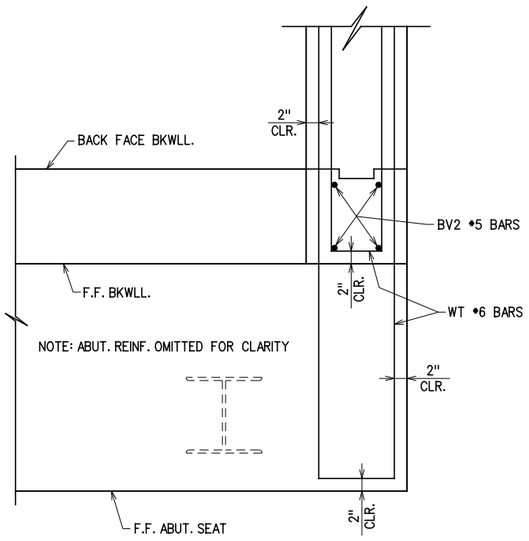

WING REINFORCING DETAIL

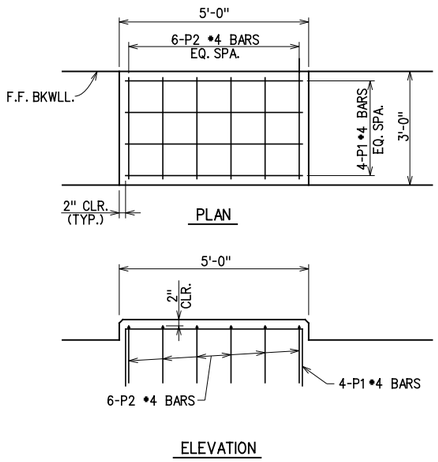

PEDESTAL DETAILS

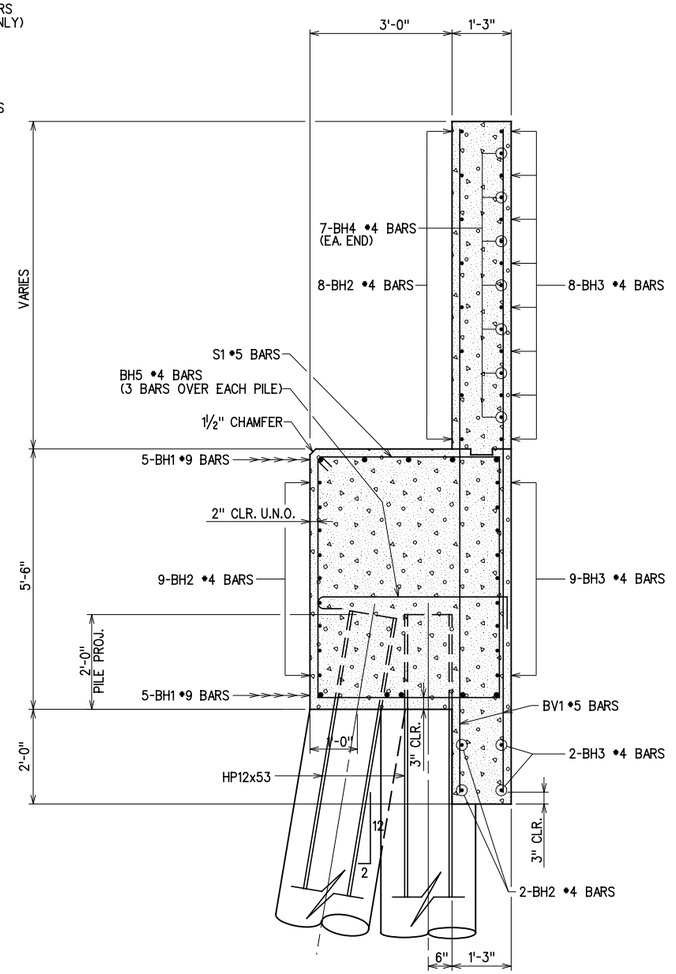

SECTION A-A

ABUTMENT NO. 2

DESIGN		
DRAWN		
CHECKED		
APPROVED		
SQUAD	G/K ENGR.	

ROCK CRUSHER RD. OVER I-35 MURRAY COUNTY
BRIDGE "A"

ABUTMENT DETAILS (6 OF 8)

JOB PIECE NO. 30363(04) SHEET NO. 53

X:\Odot\EC-1589B\Struc\Bridge_A\ABUT2-2.dgn
3/2/2017