OKLAHOMA DEPARTMENT OF TRANSPORTATION					
FED. ROAD DIST. NO.	STATE	PROJ. NO.	FISCAL YEAR	SHEET NO.	TOTAL SHEETS
	OKLA.				

REVISIONS	
DESCRIPTION	DATE

- STATION EQUATION -

P.O.T. Sta. 27+06.64 ! I-35 on SWO 5028(I) Public Road No.5 (Rock Crusher Road) Survey =
P.O.T. Sta. 27+06.70 ! I-35 on SWO 2649(I) Rock Crusher Road Relocation Survey =
P.O.C. Sta. 2863+75.17 ! Rock Crusher Road on SWO 5028(I) I-35 Survey =
P.O.C. Sta. 2863+75.10 ! Rock Crusher Road Relocation Survey on SWO 2649(I) I-35 Survey.

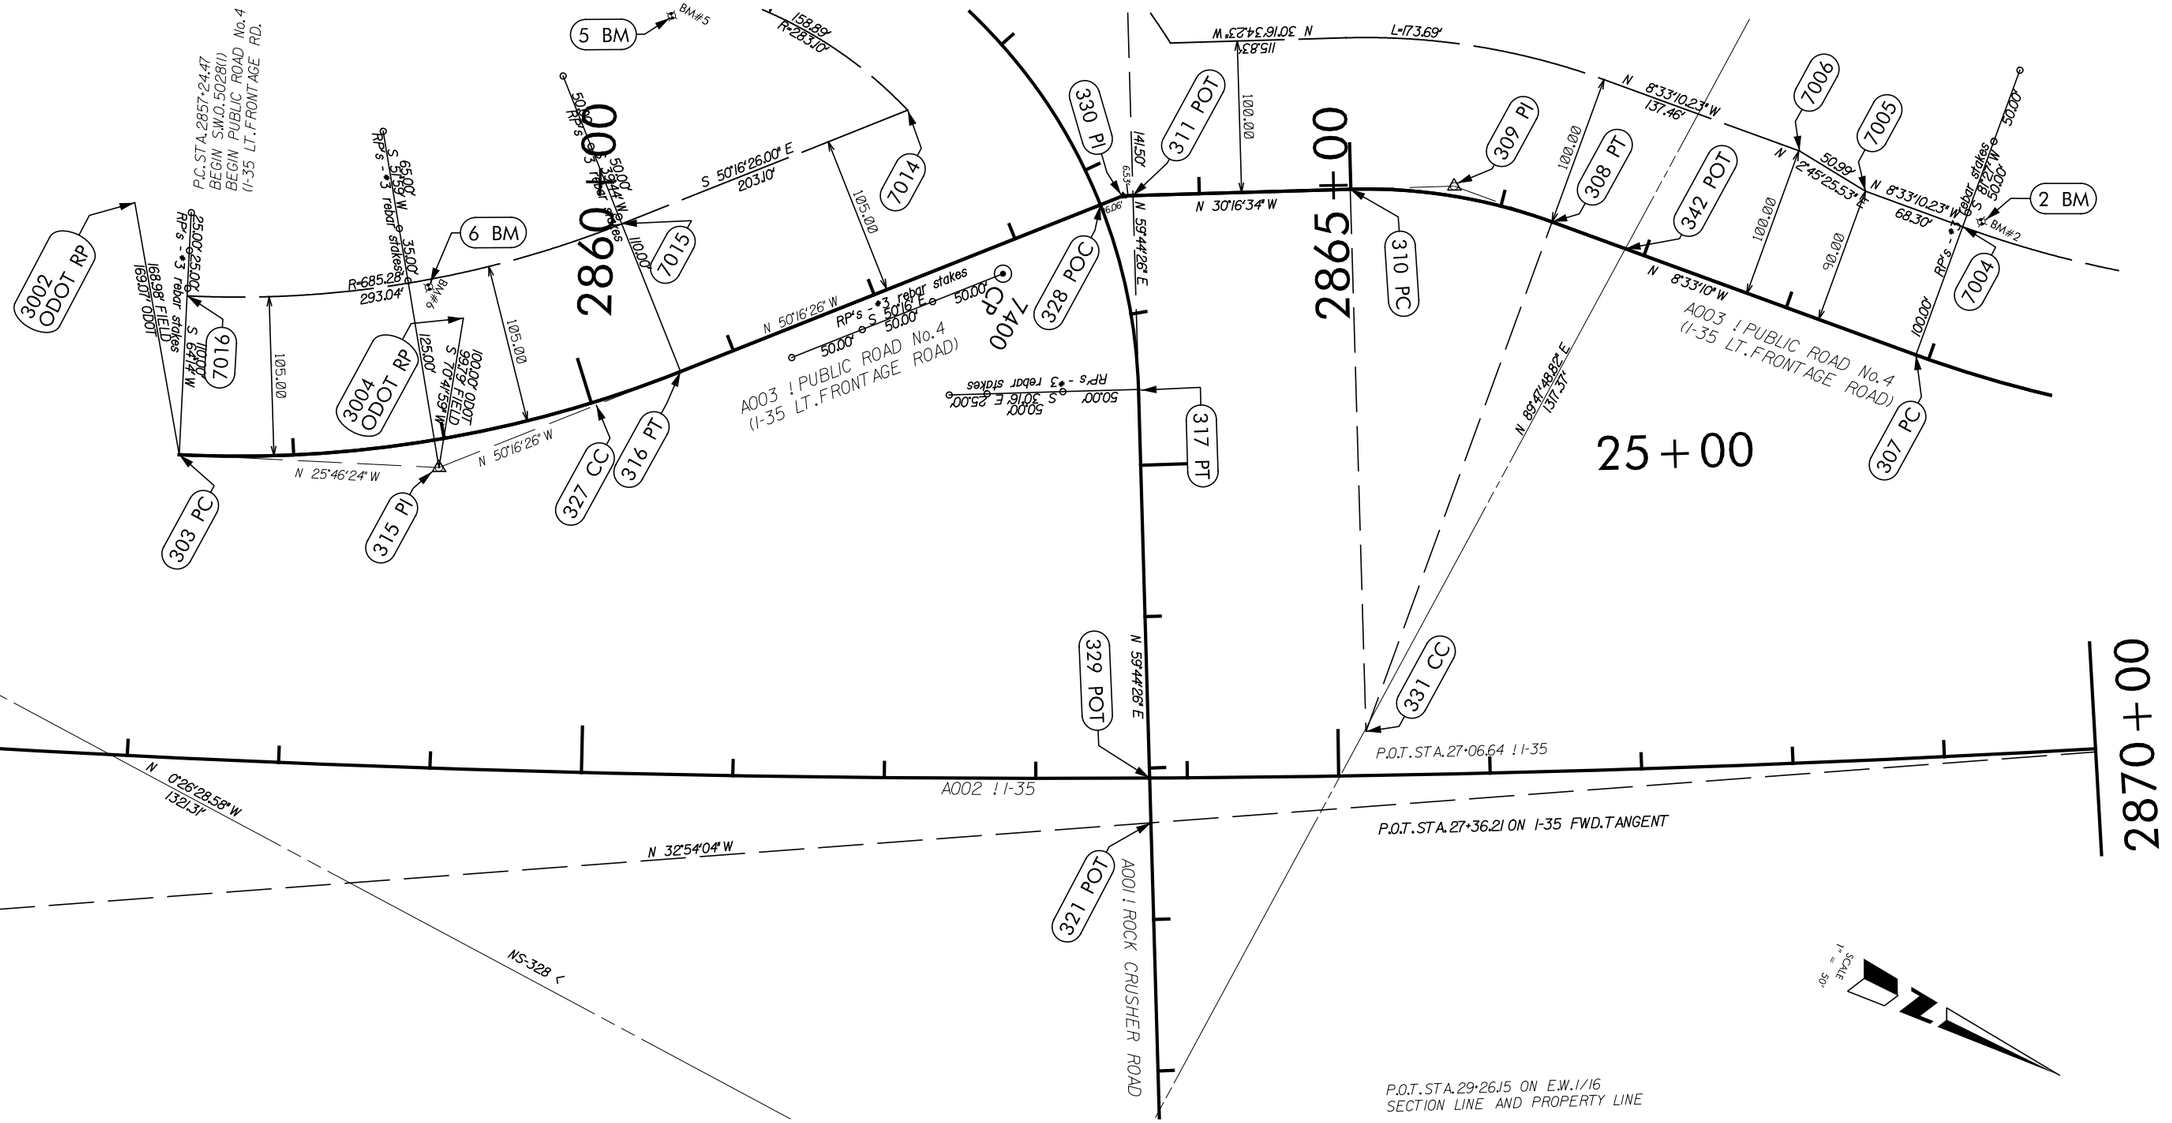

PLS	MDK	
DRAWN	MDK	
CHECKED	TRK	
APPROVED	MDK	
CREW	MS	

OKLAHOMA DEPARTMENT OF TRANSPORTATION
SURVEY DIVISION

SURVEY DATA SHEET

SWO 5028 1( )PROJECT NO. 30363(04) SHEET NO. S-11

SDS 11 OF 17