REVISIONS		
NO.	DESCRIPTION	DATE

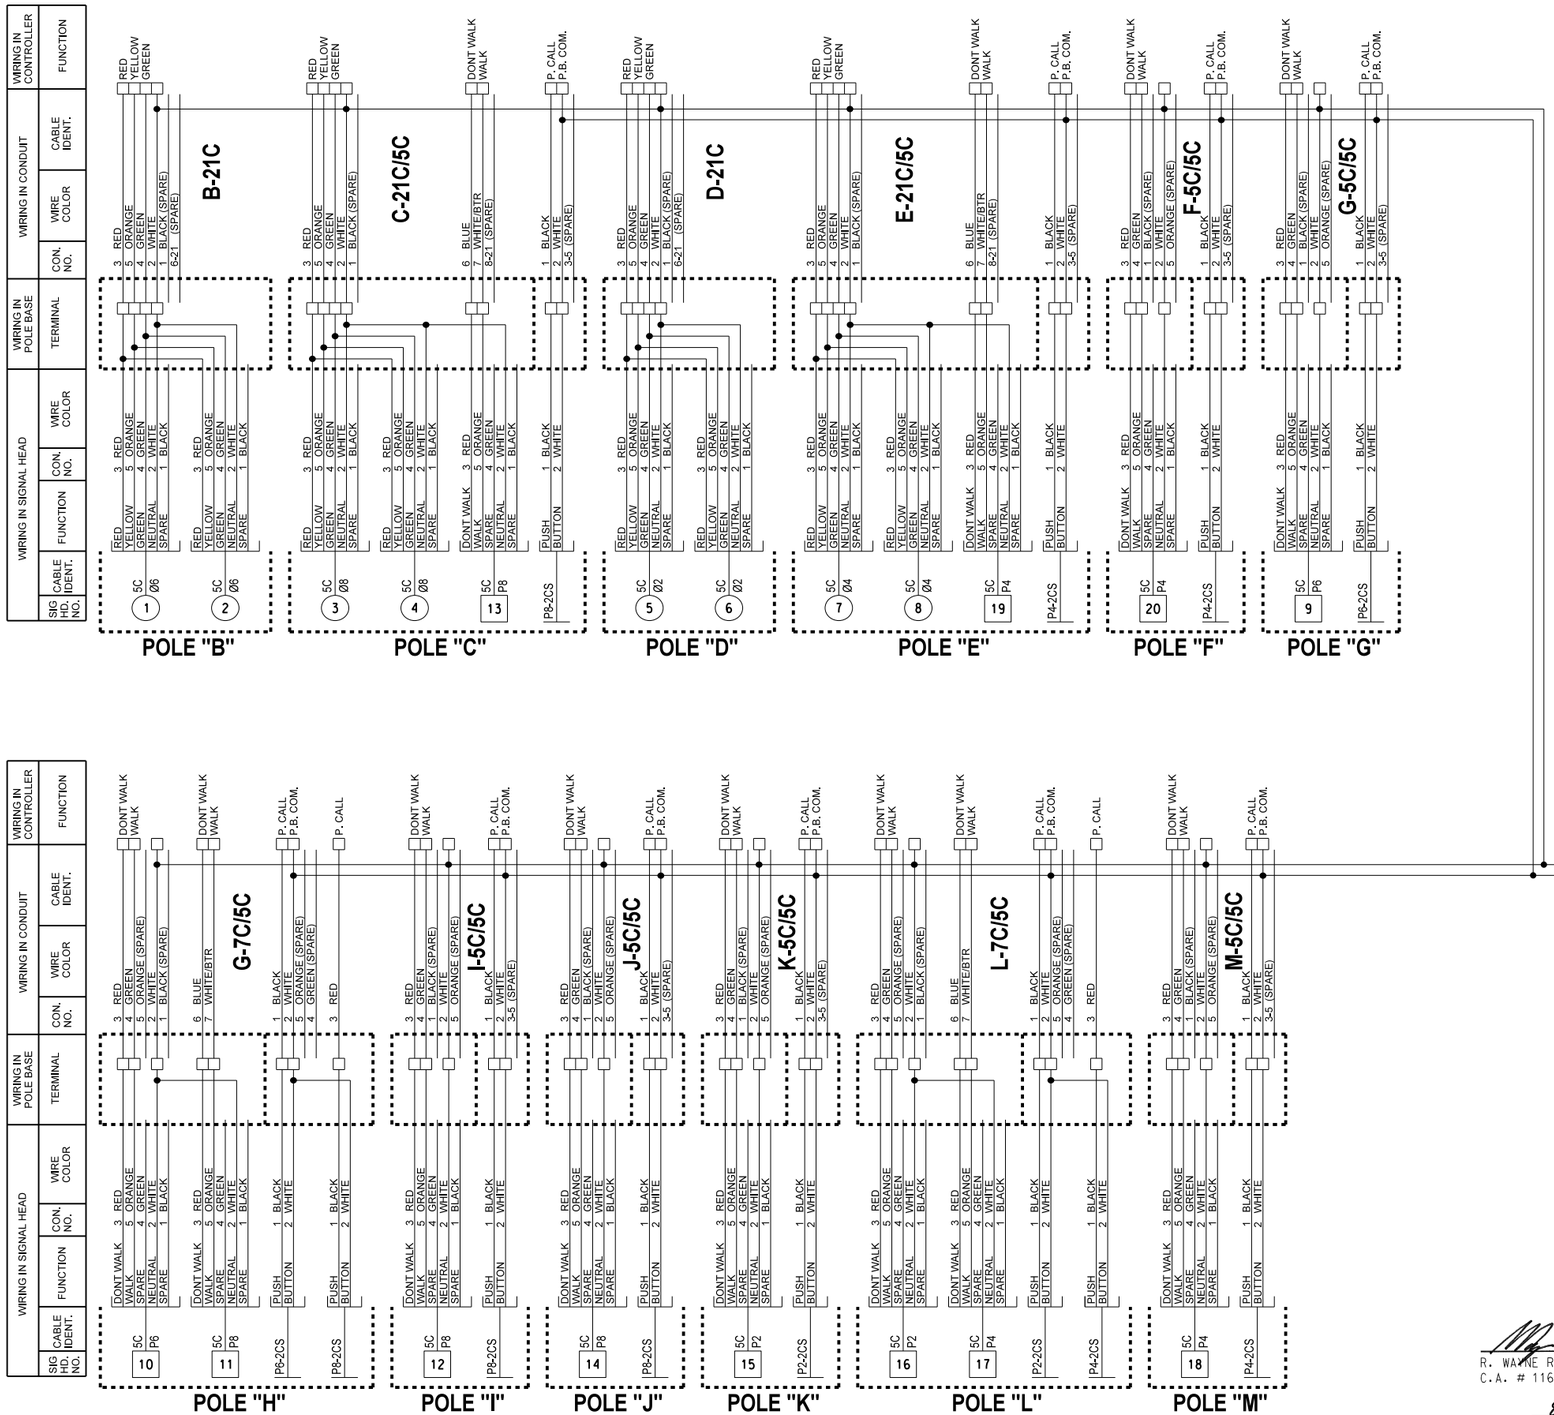

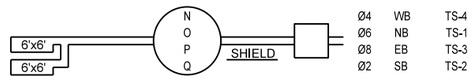

DETECTION AREAS

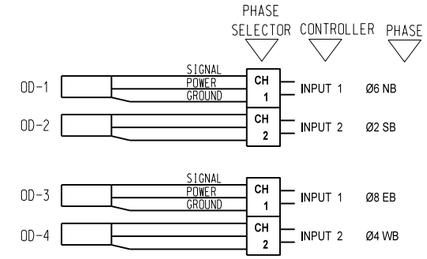

PRE-EMPTOR DETAILS

NOTE:
IF JUMPERS OR OTHER CONNECTIONS ARE MADE IN THE FIELD DURING INSTALLATION, AND ARE ACCEPTED BY THE ENGINEER THIS SHOULD BE SHOWN ON THE WIRING DIAGRAM FOR FUTURE REFERENCE.

R. WAYNE RUSSELL, P.E. # 16030
C.A. # 1160, RENEWAL 06-30-19

8-8-17
DATE

Traffic Engineering Consultants, Inc.
6000 S. Western, Suite 300 - Oklahoma City, OK 73139,
Ph: 405-720-7721, Fax: 405-720-9848, Web: www.tecok.com

REGISTERED PROFESSIONAL ENGINEER
R. WAYNE RUSSELL
16030
OKLAHOMA

Design	RWR	08/08/17
Drawn	CCC	08/08/17

TEC
A CLEAR DIRECTION

SIGNAL WIRING DIAGRAM
W. RENO AVE. & OKLAHOMA CITY BOULEVARD

State Job No. 17428(88) Sheet No. 149

OKLAHOMA COUNTY

08/08/17 G:\0Projects\T-2417A Downtown Blvd WP 5.0B Task 5\CAD\BOULEVARD & RENO WIRE.dgn