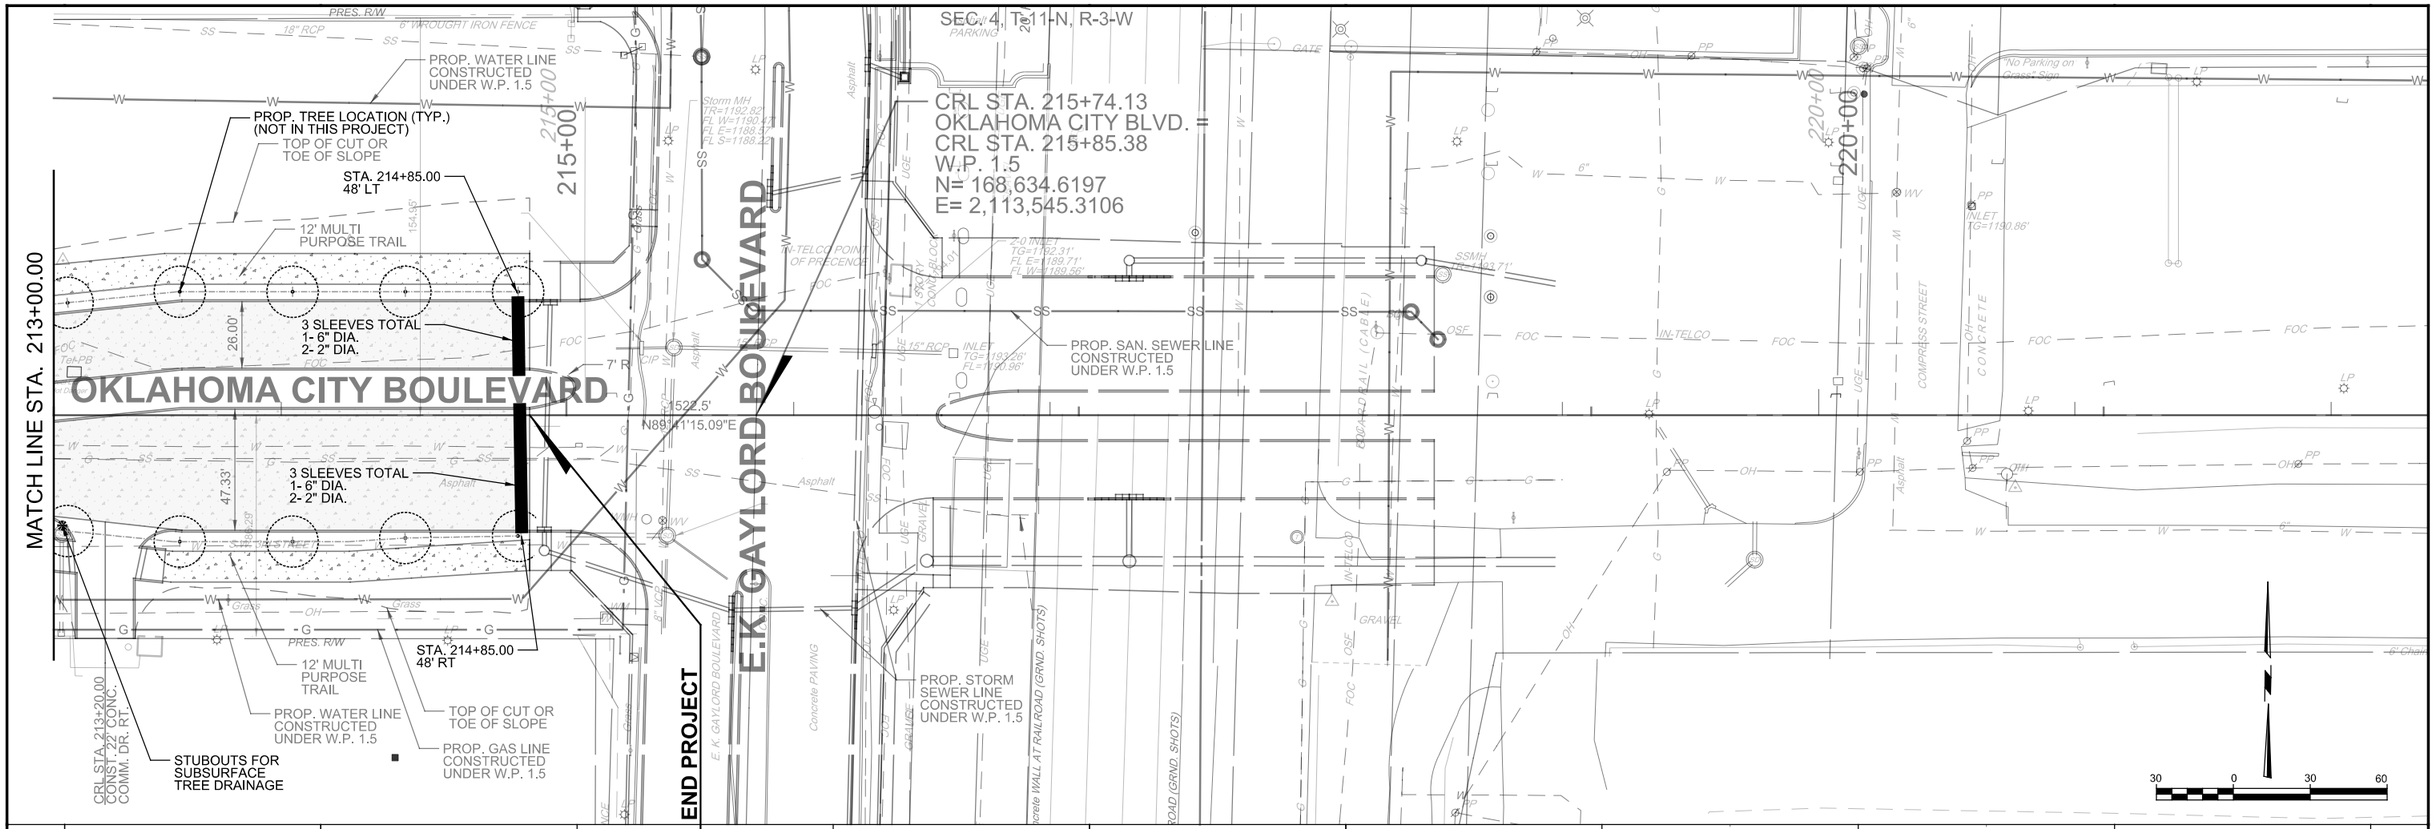

BENCHMARK: #223
CUT "X" AT SW CORNER
OF TRANSFORMER PAD.
387.78' RT. OF CL SURVEY
CL STA. 217+76.41
ELEV.= 1192.58

BENCHMARK: #218
CUT "X" T/C END OF ISLAND
WEST OF SE 2ND & COMPRESS.
398.95' LT. OF CL SURVEY
CL STA. 219+67.06
ELEV.= 1194.53

BENCHMARK: #219
CUT "X" AT NOSE OF ISLAND
SW OF HARKINS THEATRE.
189.76' LT. OF CL SURVEY
CL STA. 224+42.80
ELEV.= 1192.58

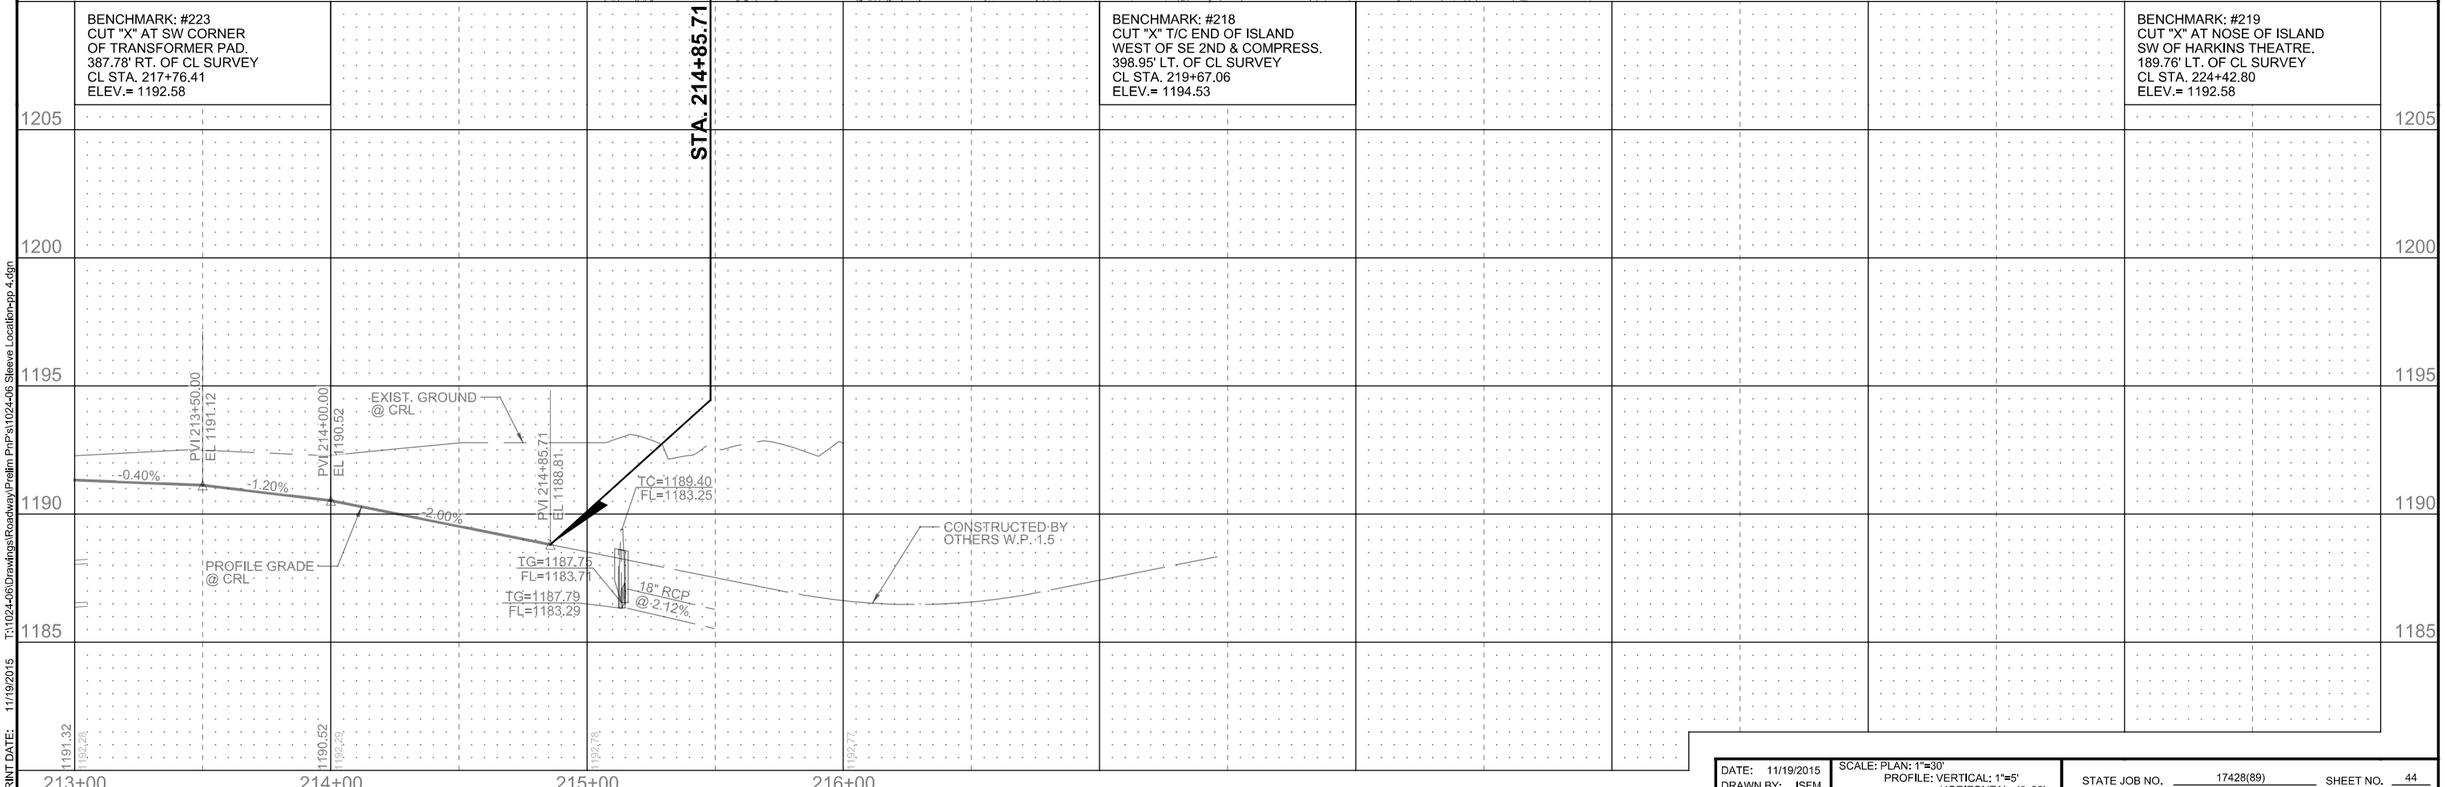

DATE: 11/19/2015	SCALE: PLAN: 1"=30'	STATE JOB NO. 17428(89)	SHEET NO. 44
DRAWN BY: ISFM	PROFILE: VERTICAL: 1"=5' HORIZONTAL: 1"=30'		

PLAN AND PROFILE - OKLAHOMA CITY BOULEVARD - OKLAHOMA COUNTY

PRINT DATE: 11/19/2015 T:\1024-06\Drawings\Roadway\Prelim PnP\s1024-06 Sleeve Location-pp 4.dgn