OKLAHOMA DEPARTMENT OF TRANSPORTATION					
FED. ROAD DIST. NO.	STATE	PROJ. NO.	FISCAL YEAR	SHEET NO.	TOTAL SHEETS
	OKLA.				

REVISIONS	
DESCRIPTION	DATE

SCALE
1"=200'

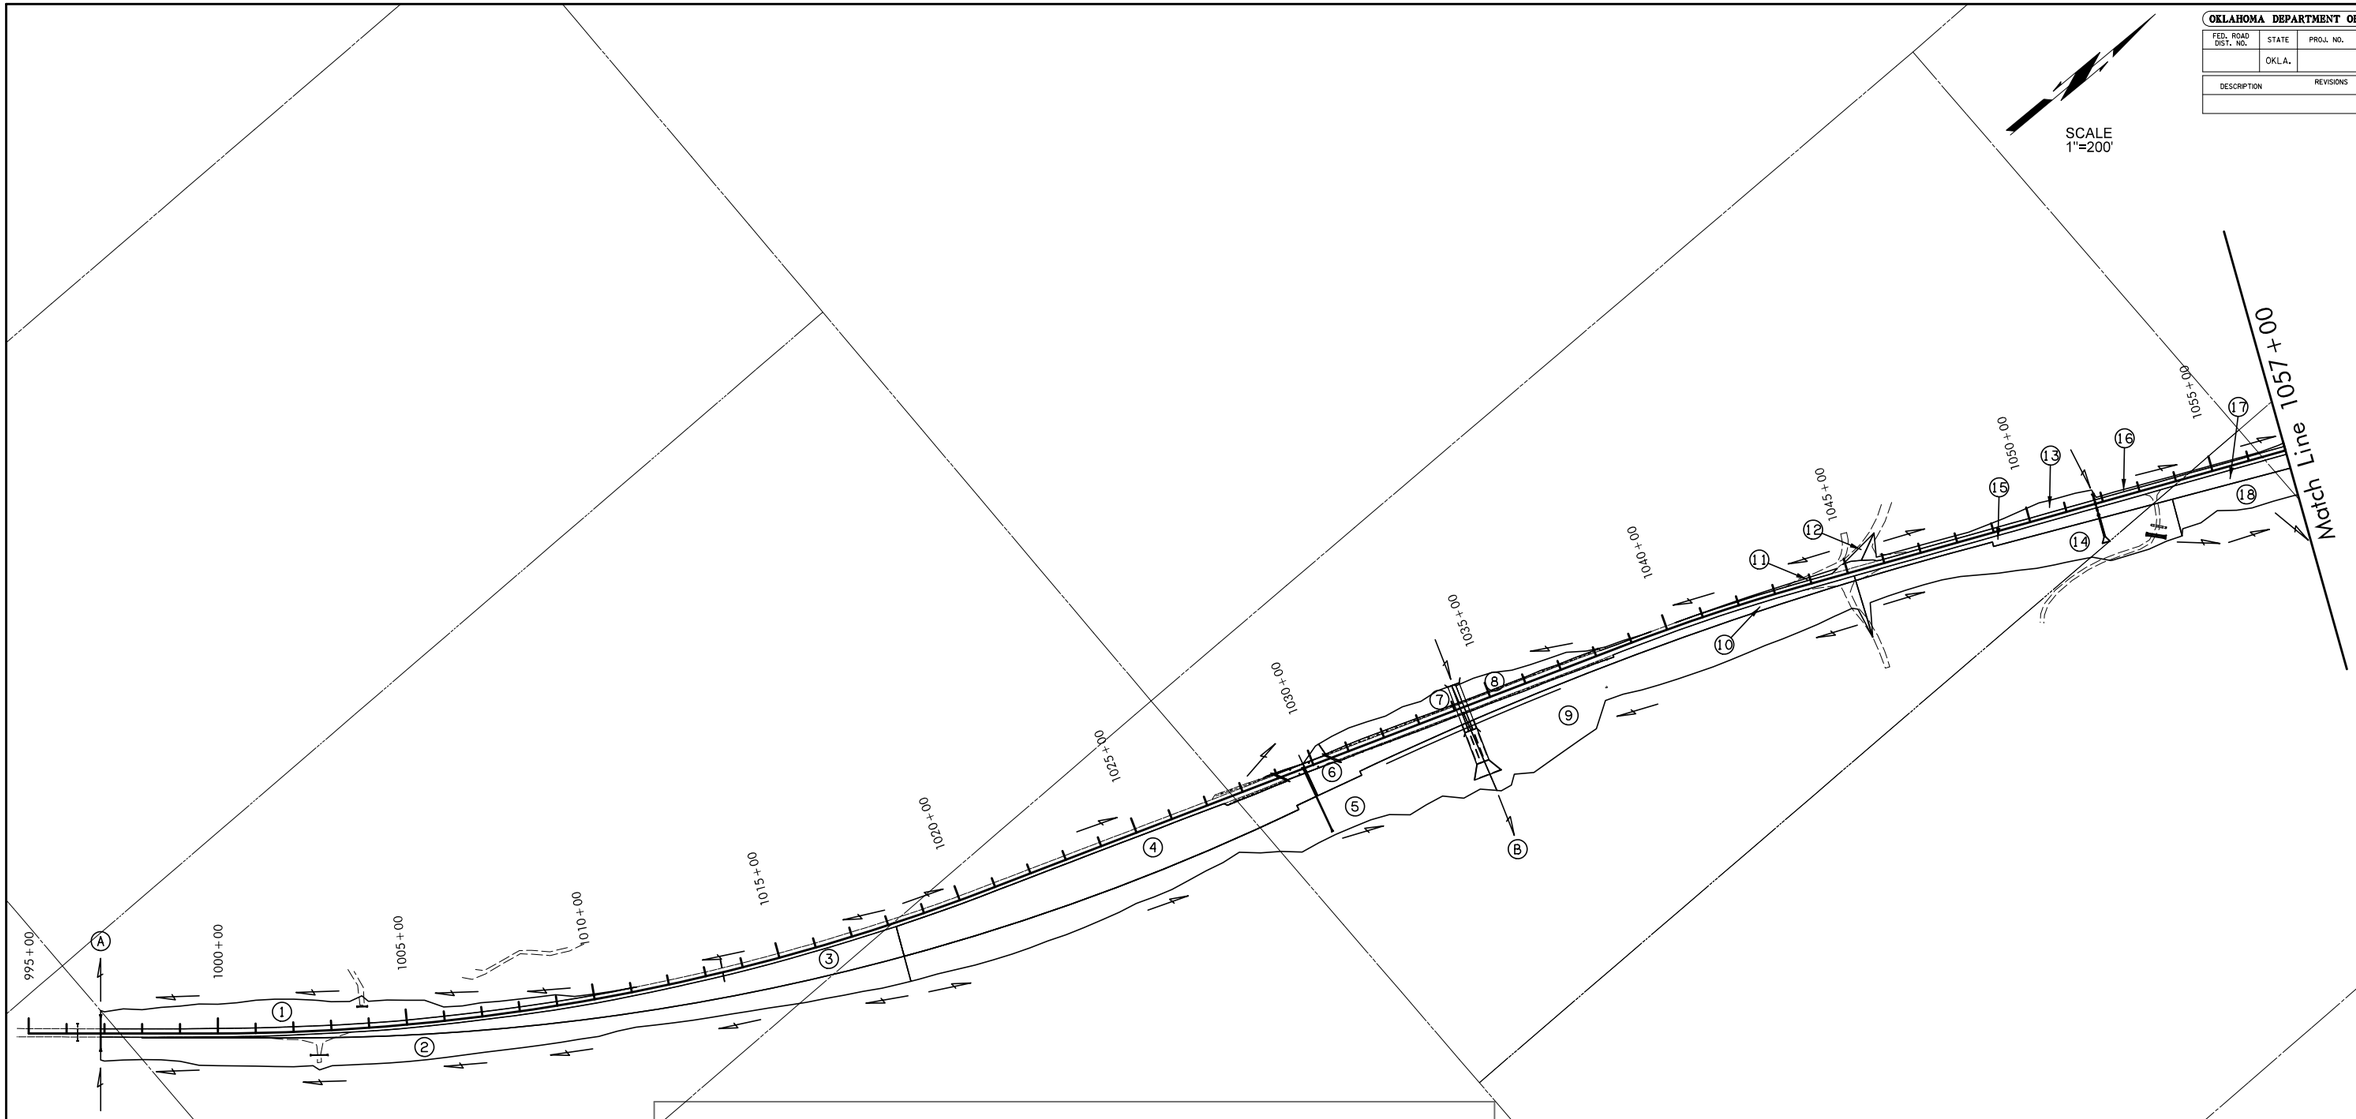

DISTURBED AREA

OUTFALL	DRNG. AREA	OUTFALL STATION	OUTFALL TREATMENT	DISTURBED AREA (ACRE) STAGE 1	STAGE 2	STAGE 3
A	1	CLS STA. 996+90.00 LT.	TEMPORARY SILT DIKE		1.420	1.420
	2	CLS STA. 996+90.00 RT.	TEMPORARY SEDIMENT FILTER	2.944		2.944
	3	CLS STA. 996+90.00 LT.	TEMPORARY SILT DIKE	1.604		1.604
B	4	CRL STA. 1034+39.79 LT.	TEMPORARY SILT DIKE	2.596		2.596
	5	CRL STA. 1034+39.79 RT.	TEMPORARY SILT DIKE	3.354		
	6	CRL STA. 1034+39.79 LT.	TEMPORARY SILT DIKE	0.503		0.503
	7	CRL STA. 1034+39.79 LT.	TEMPORARY SEDIMENT FILTER			0.348
	8	CRL STA. 1034+39.79 LT.	TEMPORARY SEDIMENT FILTER			0.272
	9	CRL STA. 1034+39.79 RT.	TEMPORARY SILT DIKE	2.874		
	10	CRL STA. 1034+39.79 LT.	TEMPORARY SILT DIKE	0.477		0.477
	11	CRL STA. 1034+39.79 LT.	TEMPORARY SILT DIKE			0.040
C	12	CRL STA. 1066+50.00 LT.	TEMPORARY SILT DIKE			0.035
	13	CRL STA. 1066+50.00 LT.	TEMPORARY SEDIMENT FILTER			0.274
	14	CRL STA. 1066+50.00 RT.	TEMPORARY SEDIMENT FILTER	1.676		
	15	CRL STA. 1066+50.00 LT.	TEMPORARY SILT DIKE	0.279		0.279
	16	CRL STA. 1066+50.00 LT.	TEMPORARY SEDIMENT FILTER			0.070
	17	CRL STA. 1066+50.00 LT.	TEMPORARY SEDIMENT FILTER	0.440		0.440
	18	CRL STA. 1066+50.00 RT.	TEMPORARY SILT DIKE	0.618		

LEGEND

DIRECTION OF DRAINAGE FLOW

DESIGN		OKLAHOMA DEPARTMENT OF TRANSPORTATION DESIGN DIVISION
DRAWN		SH-99 OVER BIRCH CREEK OSAGE COUNTY
CHECKED		DISTURBED AREAS
APPROVED		STATE JOB NO. 24261(04) SHEET NO. 26
SQUAD		OSAGE CO. SH-99

DSNR: VKK PLOTTED BY: Joydeb.dasika 6/9/2017 11:45:11 AM
d:\2017\10KH\10KH-00-C-Sediment1Basin0a.dgn