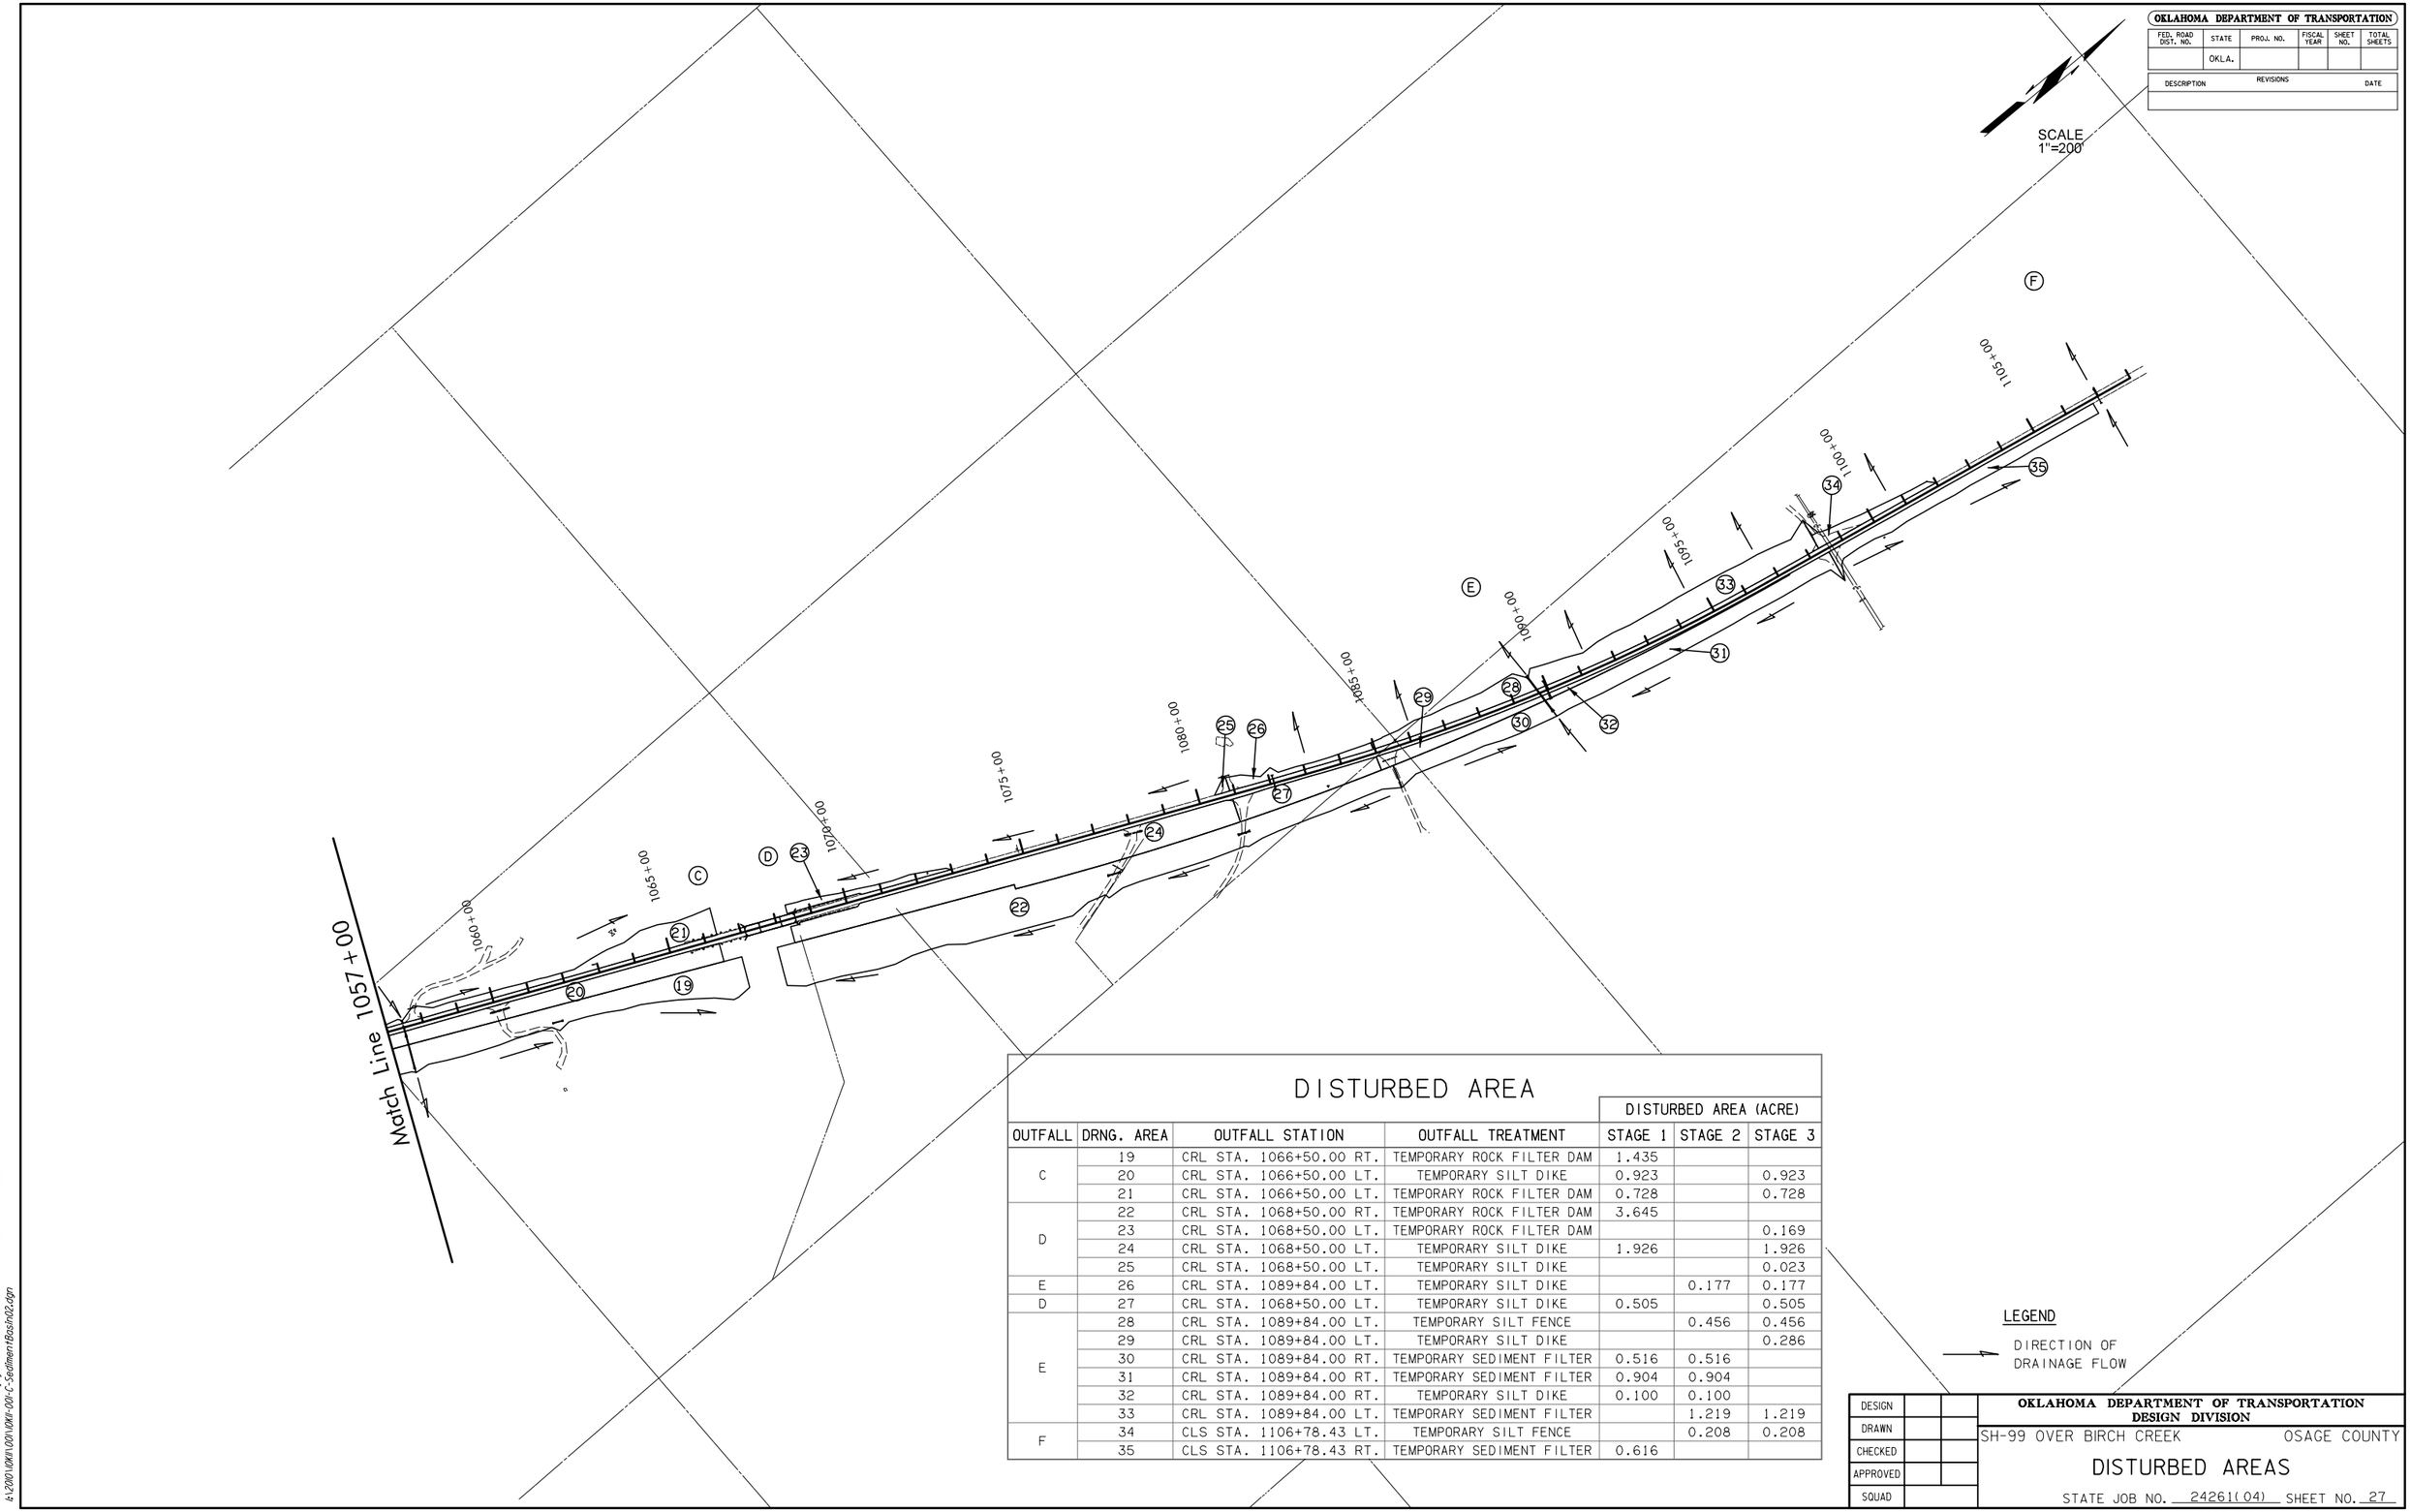

OKLAHOMA DEPARTMENT OF TRANSPORTATION					
FED. ROAD DIST. NO.	STATE	PROJ. NO.	FISCAL YEAR	SHEET NO.	TOTAL SHEETS
	OKLA.				

DESCRIPTION	REVISIONS	DATE

DISTURBED AREA

OUTFALL	DRNG. AREA	OUTFALL STATION	OUTFALL TREATMENT	DISTURBED AREA (ACRE) STAGE 1	STAGE 2	STAGE 3
C	19	CRL STA. 1066+50.00 RT.	TEMPORARY ROCK FILTER DAM	1.435		
	20	CRL STA. 1066+50.00 LT.	TEMPORARY SILT DIKE	0.923		0.923
	21	CRL STA. 1066+50.00 LT.	TEMPORARY ROCK FILTER DAM	0.728		0.728
D	22	CRL STA. 1068+50.00 RT.	TEMPORARY ROCK FILTER DAM	3.645		
	23	CRL STA. 1068+50.00 LT.	TEMPORARY ROCK FILTER DAM			0.169
	24	CRL STA. 1068+50.00 LT.	TEMPORARY SILT DIKE	1.926		1.926
	25	CRL STA. 1068+50.00 LT.	TEMPORARY SILT DIKE			0.023
E	26	CRL STA. 1089+84.00 LT.	TEMPORARY SILT DIKE		0.177	0.177
D	27	CRL STA. 1068+50.00 LT.	TEMPORARY SILT DIKE	0.505		0.505
E	28	CRL STA. 1089+84.00 LT.	TEMPORARY SILT FENCE		0.456	0.456
	29	CRL STA. 1089+84.00 LT.	TEMPORARY SILT DIKE			0.286
	30	CRL STA. 1089+84.00 RT.	TEMPORARY SEDIMENT FILTER	0.516	0.516	
	31	CRL STA. 1089+84.00 RT.	TEMPORARY SEDIMENT FILTER	0.904	0.904	
	32	CRL STA. 1089+84.00 RT.	TEMPORARY SILT DIKE	0.100	0.100	
	33	CRL STA. 1089+84.00 LT.	TEMPORARY SEDIMENT FILTER		1.219	1.219
F	34	CLS STA. 1106+78.43 LT.	TEMPORARY SILT FENCE		0.208	0.208
	35	CLS STA. 1106+78.43 RT.	TEMPORARY SEDIMENT FILTER	0.616		

DESIGN		
DRAWN		
CHECKED		
APPROVED		
SQUAD		

OKLAHOMA DEPARTMENT OF TRANSPORTATION
DESIGN DIVISION

SH-99 OVER BIRCH CREEK OSAGE COUNTY

DISTURBED AREAS

STATE JOB NO. 24261(04) SHEET NO. 27

OSAGE CO. SH-99

DSNR: XXX PLOTTED BY: jayde.dgn 6/9/2017 11:45:12 AM