OKLAHOMA DEPARTMENT OF TRANSPORTATION					
FED. ROAD DIST. NO.	STATE	PROJ. NO.	FISCAL YEAR	SHEET NO.	TOTAL SHEETS
	OKLA.				

REVISIONS	
DESCRIPTION	DATE

SCALE - 1"=50'

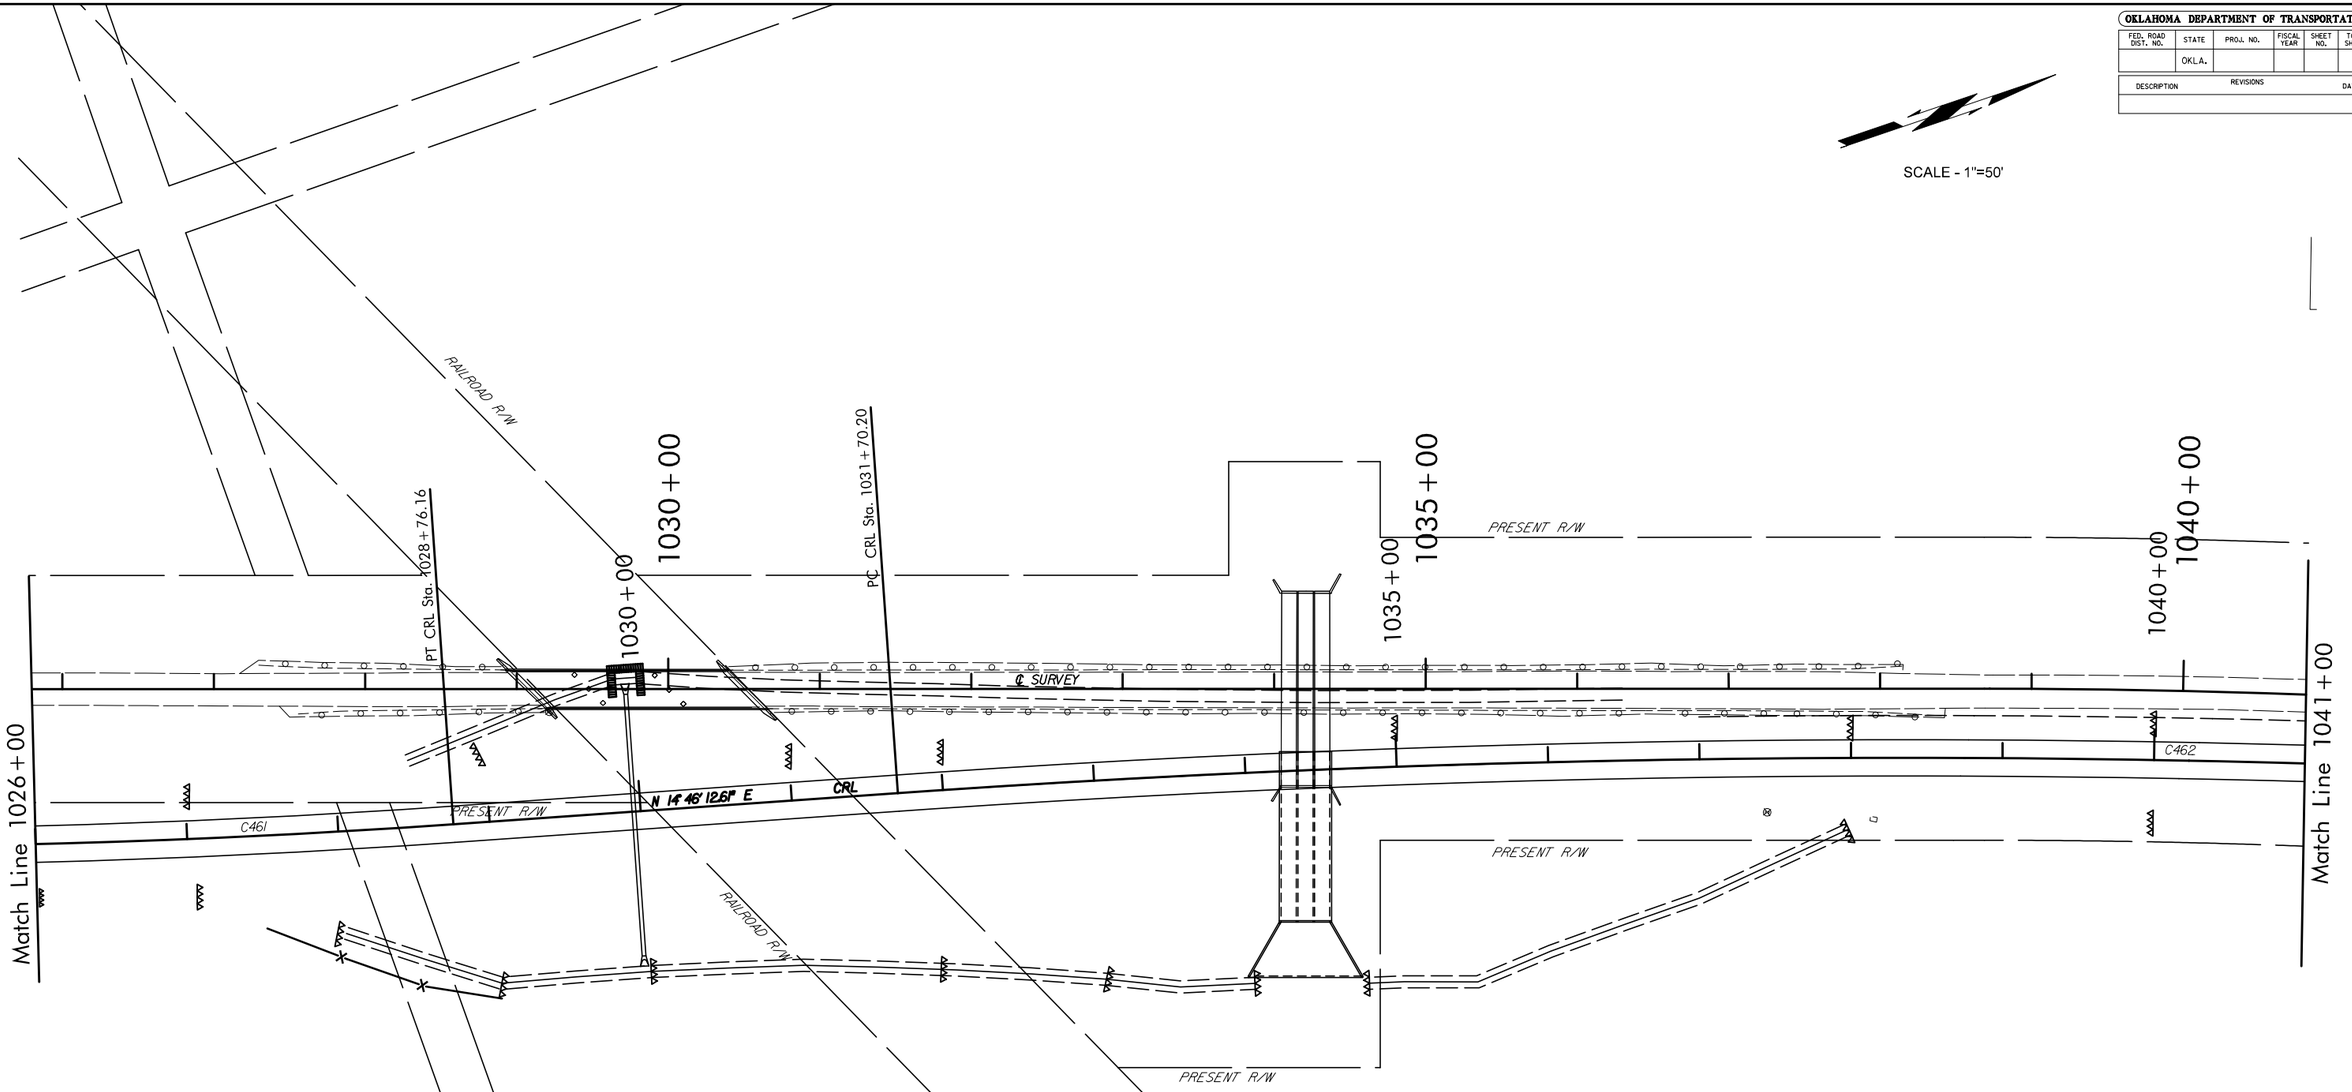

LEGEND

- TEMPORARY SILT DIKE
- TEMPORARY SILT FENCE
- TEMPORARY SEDIMENT FILTER

DESIGN		OKLAHOMA DEPARTMENT OF TRANSPORTATION DESIGN DIVISION
DRAWN		SH-99 OVER BIRCH CREEK OSAGE COUNTY
CHECKED		EROSION CONTROL - STAGE I
APPROVED		STATE JOB NO. 24261(04) SHEET NO. 30
SQUAD		OSAGE CO. SH-99

DSN#: XXX PLOTTED BY: Joyce.Stites 6/9/2017 8:45:3 AM
d:\2080\00A\00A\00A-09-C-ErosionControlStage1-03.dgn