OKLAHOMA DEPARTMENT OF TRANSPORTATION					
FED. ROAD DIST. NO.	STATE	PROJ. NO.	FISCAL YEAR	SHEET NO.	TOTAL SHEETS
	OKLA.				

DESCRIPTION	REVISIONS	DATE

SCALE - 1"=50'

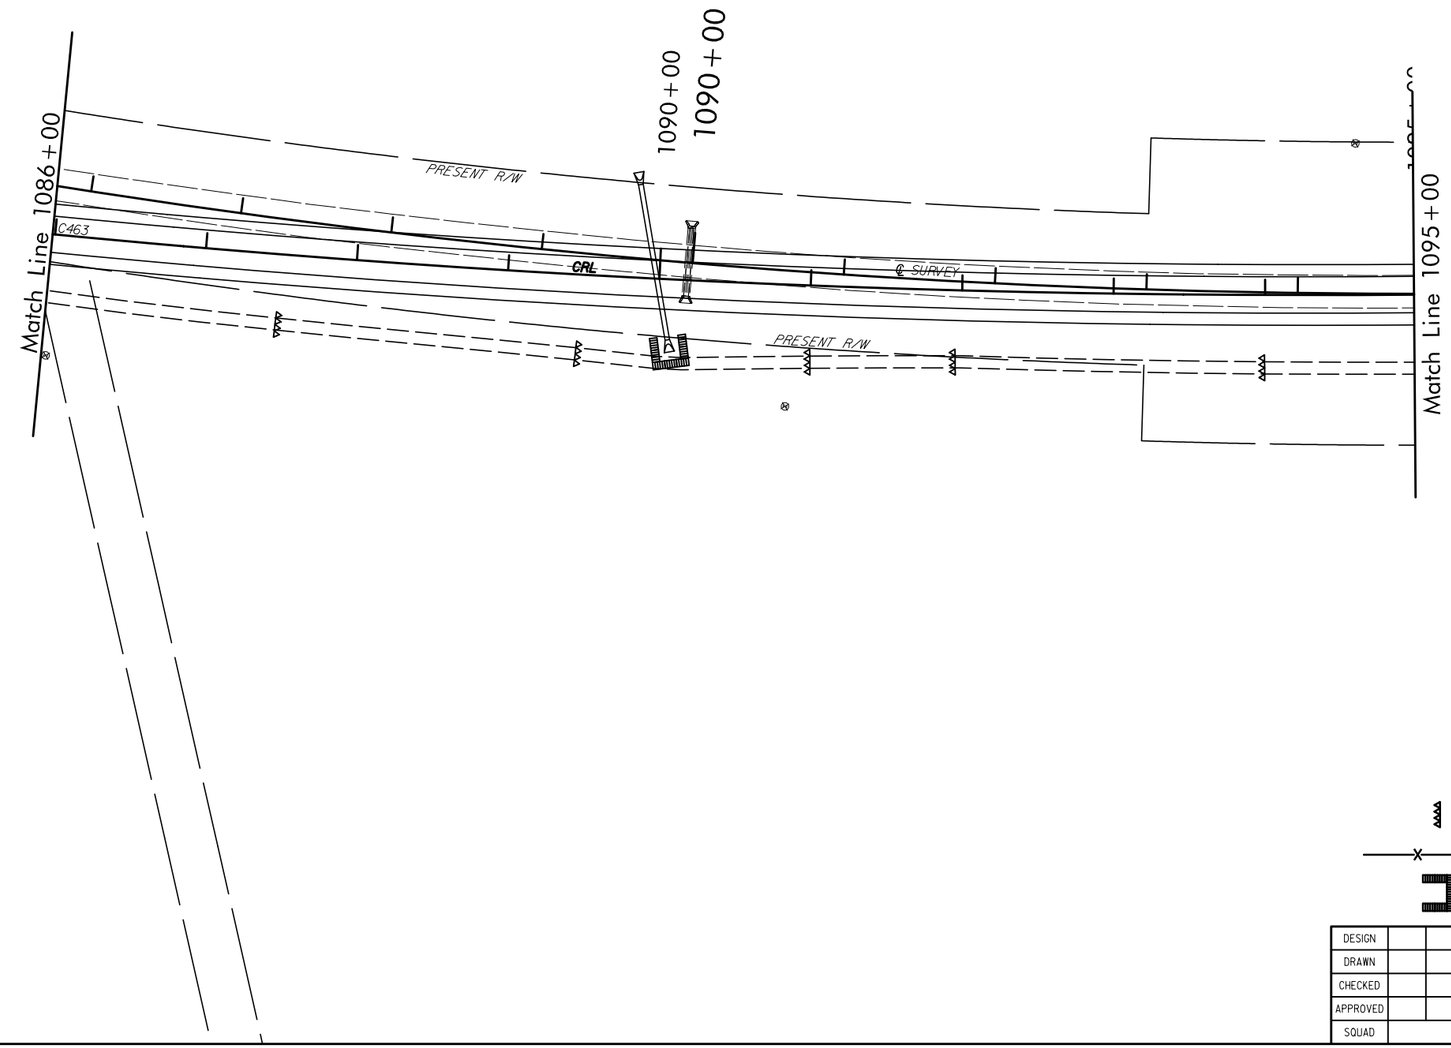

LEGEND

TEMPORARY SILT DIKE

TEMPORARY SILT FENCE

TEMPORARY SEDIMENT FILTER

DESIGN		
DRAWN		
CHECKED		
APPROVED		
SQUAD		

OKLAHOMA DEPARTMENT OF TRANSPORTATION
DESIGN DIVISION

SH-99 OVER BIRCH CREEK — OSAGE COUNTY

EROSION CONTROL - STAGE I

STATE JOB NO. 24261(04) SHEET NO. 34

OSAGE CO. SH-99

DSN6: XXX PLOTTED BY: Joyde.dsk Scale 1:100 6/9/2017 11:45:15 AM
d:\200\OKA\100\OKA-00K-C-ErosionControlStage1-01.dgn