OKLAHOMA DEPARTMENT OF TRANSPORTATION					
FED. ROAD DIST. NO.	STATE	PROJ. NO.	FISCAL YEAR	SHEET NO.	TOTAL SHEETS
	OKLA.				
DESCRIPTION	REVISIONS				DATE

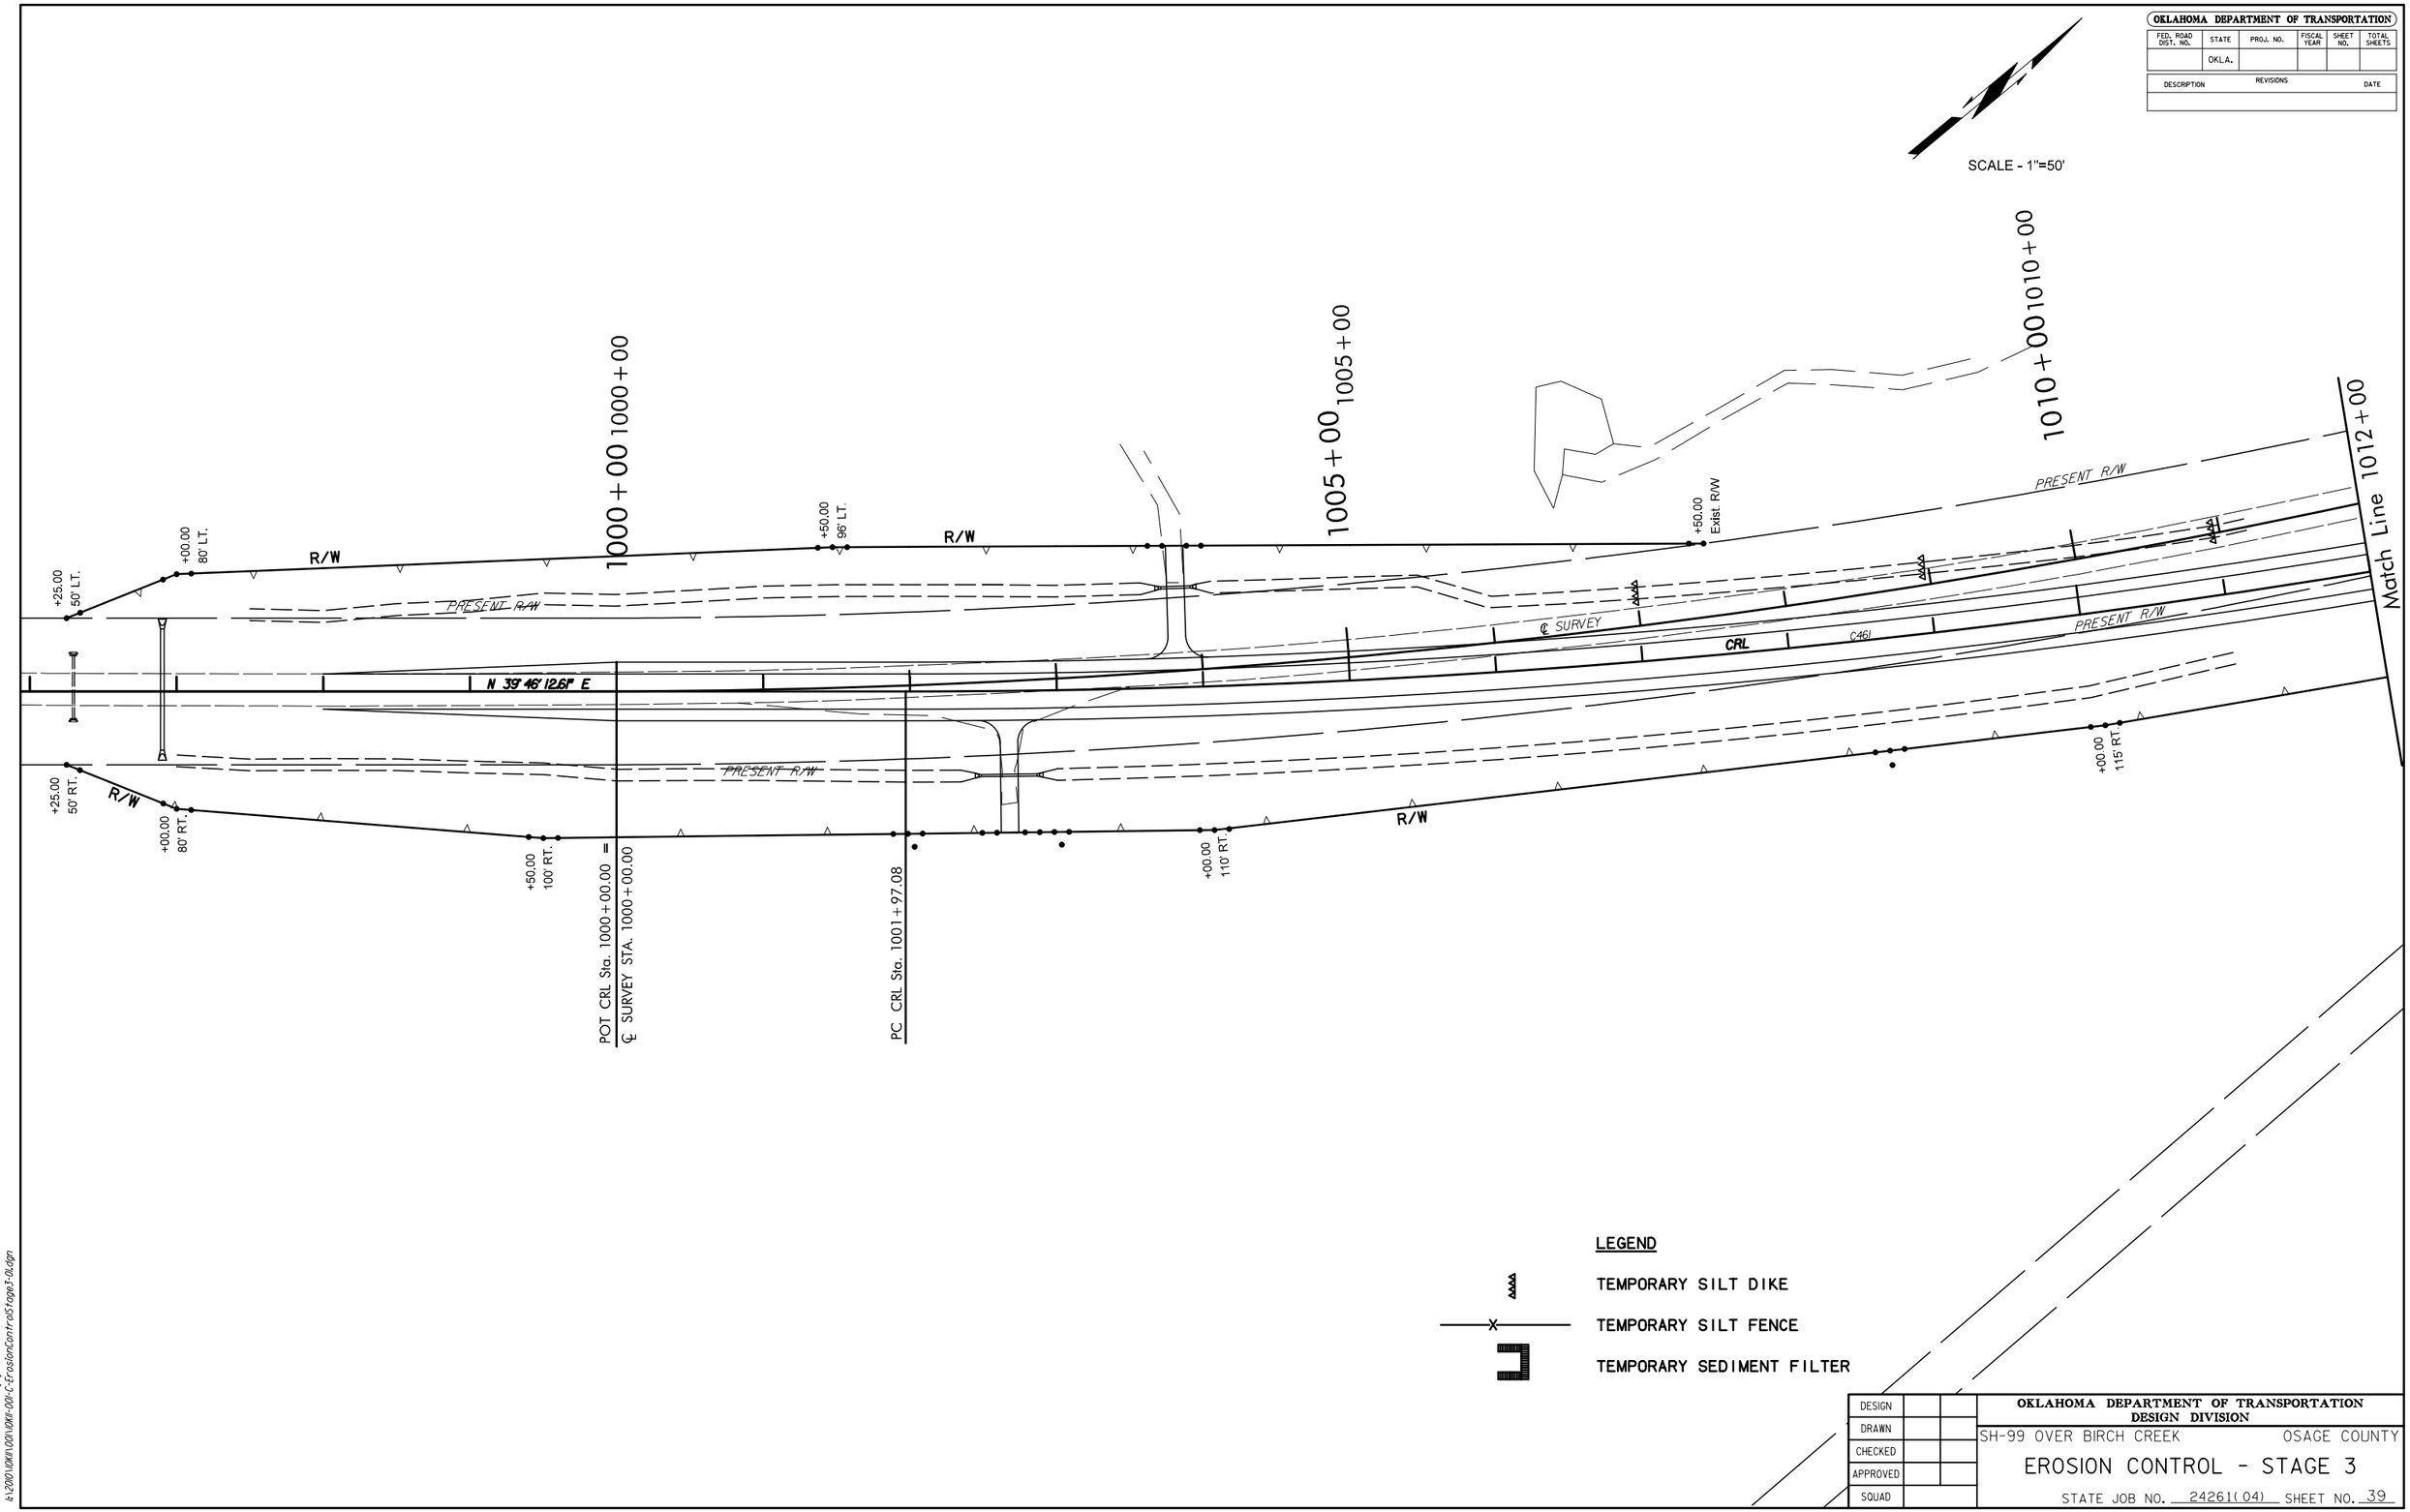

DESIGN		
DRAWN		
CHECKED		
APPROVED		
SQUAD		

OKLAHOMA DEPARTMENT OF TRANSPORTATION
DESIGN DIVISION

SH-99 OVER BIRCH CREEK OSAGE COUNTY

EROSION CONTROL - STAGE 3

STATE JOB NO. 24261(04) SHEET NO. 39

OSAGE CO. SH-99

DSNR: XXX PLOTTED BY: joyde.dgn Date: 6/9/2017 11:45:17 AM
I:\2010\10KII\001\10KII-001-C-ErosionControlStage3-01.dgn