OKLAHOMA DEPARTMENT OF TRANSPORTATION					
FED. ROAD DIST. NO.	STATE	PROJ. NO.	FISCAL YEAR	SHEET NO.	TOTAL SHEETS
	OKLA.				

REVISIONS	
DESCRIPTION	DATE

SCALE - 1"=50'

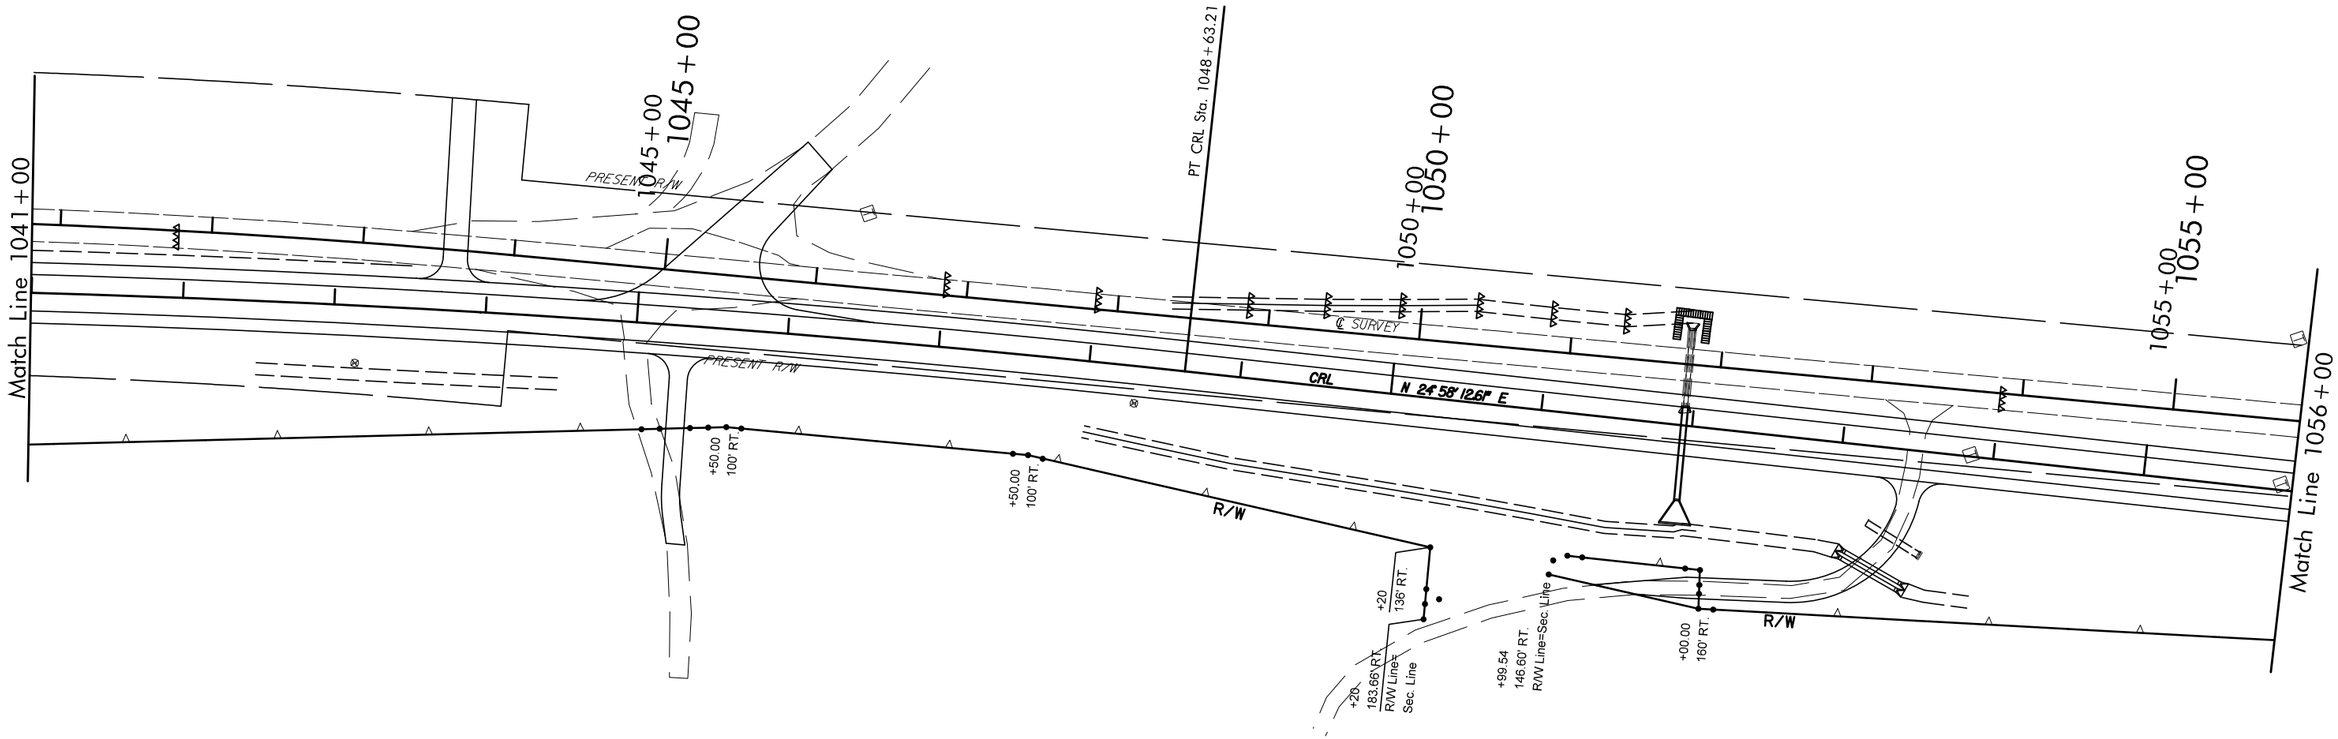

LEGEND

- TEMPORARY SILT DIKE
- TEMPORARY SILT FENCE
- TEMPORARY SEDIMENT FILTER

DESIGN		
DRAWN		
CHECKED		
APPROVED		
SQUAD		

OKLAHOMA DEPARTMENT OF TRANSPORTATION
DESIGN DIVISION

SH-99 OVER BIRCH CREEK OSAGE COUNTY

EROSION CONTROL - STAGE 3

STATE JOB NO. 24261(04) SHEET NO. 42

OSAGE CO. SH-99

DSNR: KKK PLOTTED BY: Joyce.Bolton DATE: 6/9/2017 11:45:8 AM
E:\2017\DKN\00N\00K-09-C-ErosionControlStage3-04.dgn