OKLAHOMA DEPARTMENT OF TRANSPORTATION					
FED. ROAD DIST. NO.	STATE	PROJ. NO.	FISCAL YEAR	SHEET NO.	TOTAL SHEETS
	OKLA.				

REVISIONS	
DESCRIPTION	DATE

SCALE - 1"=50'

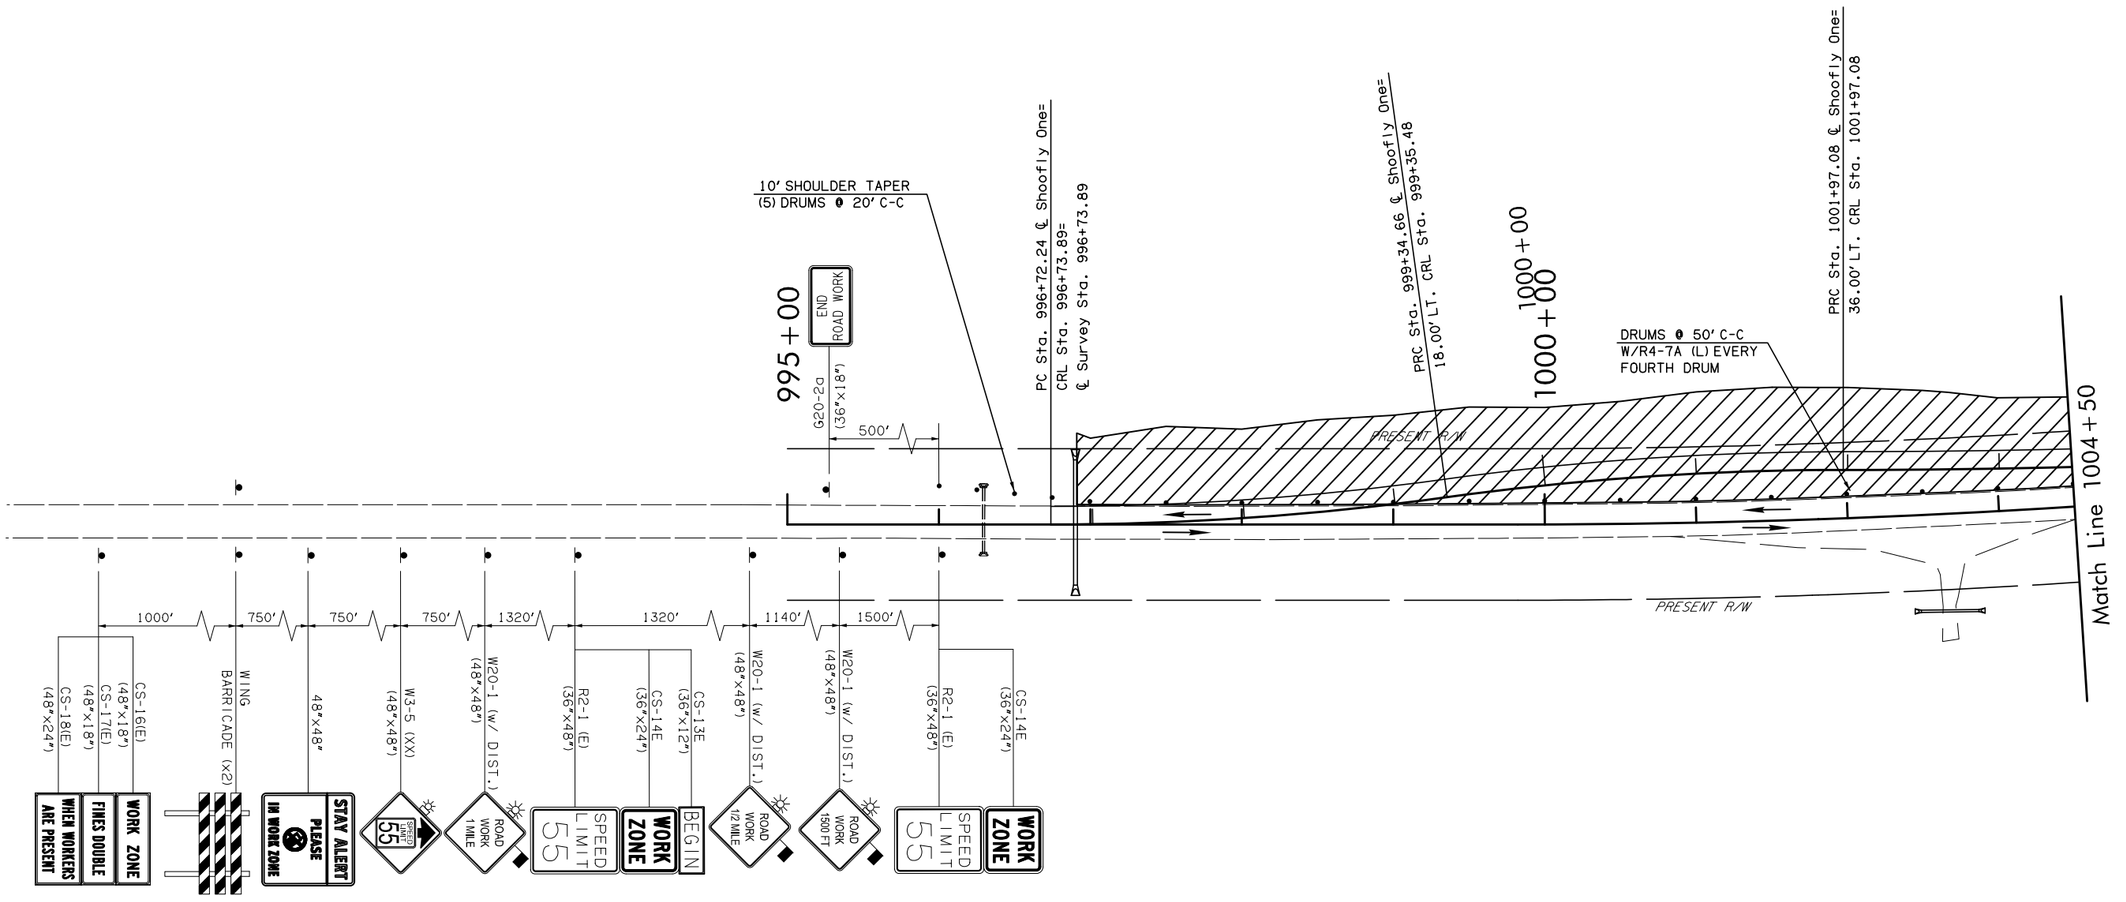

KEY:

- SIGN
- CHANNELIZING DEVICE
- WORK AREA
- TYPE "A" LIGHT

			OKLAHOMA DEPARTMENT OF TRANSPORTATION DESIGN DIVISION
DESIGN			SH-99 OVER BIRCH CREEK — OSAGE COUNTY
DRAWN			TRAFFIC CONTROL - STAGE IA
CHECKED			STATE JOB NO. 24261(04) SHEET NO. 80
APPROVED			OSAGE CO. SH-99
SQUAD			

DGN: XXX PLOTTED BY: JoydeBaldwin 6/9/2017 11:45:48 AM
E:\200\00KI\00\00KI-00-C-TrafficControlStage2-0A.dgn