OKLAHOMA DEPARTMENT OF TRANSPORTATION					
FED. ROAD DIST. NO.	STATE	PROJ. NO.	FISCAL YEAR	SHEET NO.	TOTAL SHEETS
	OKLA.				

DESCRIPTION	REVISIONS	DATE

SCALE - 1"=50'

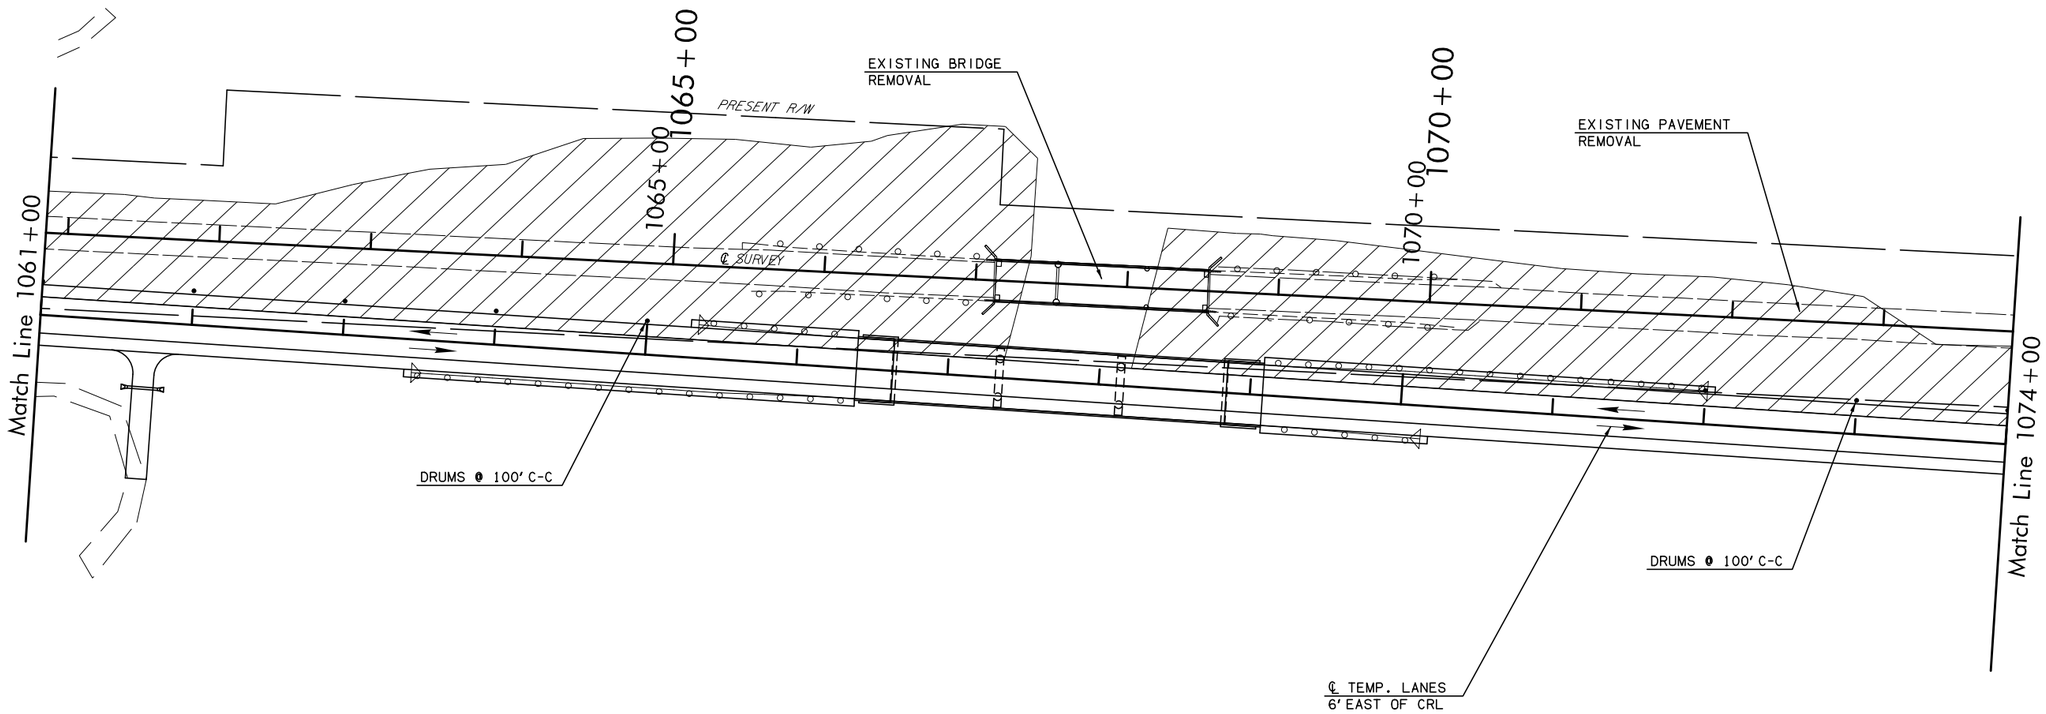

KEY:

- SIGN
- CHANNELIZING DEVICE
- WORK AREA
- TYPE "A" LIGHT

DESIGN		
DRAWN		
CHECKED		
APPROVED		
SQUAD		

OKLAHOMA DEPARTMENT OF TRANSPORTATION
DESIGN DIVISION

SH-99 OVER BIRCH CREEK — OSAGE COUNTY

TRAFFIC CONTROL - STAGE 3

STATE JOB NO. 24261(04) SHEET NO. 93

OSAGE CO. SH-99

DSNR: XXX PLOTTED BY: jayde.dgn 6/9/2017 11:45:53 AM
I:\2010\OKII\001\OKII-001-C-TrafficControlStage4-06.dgn